R-1638 COMMERCIAL BLUEPRINT SERVICE 5-69

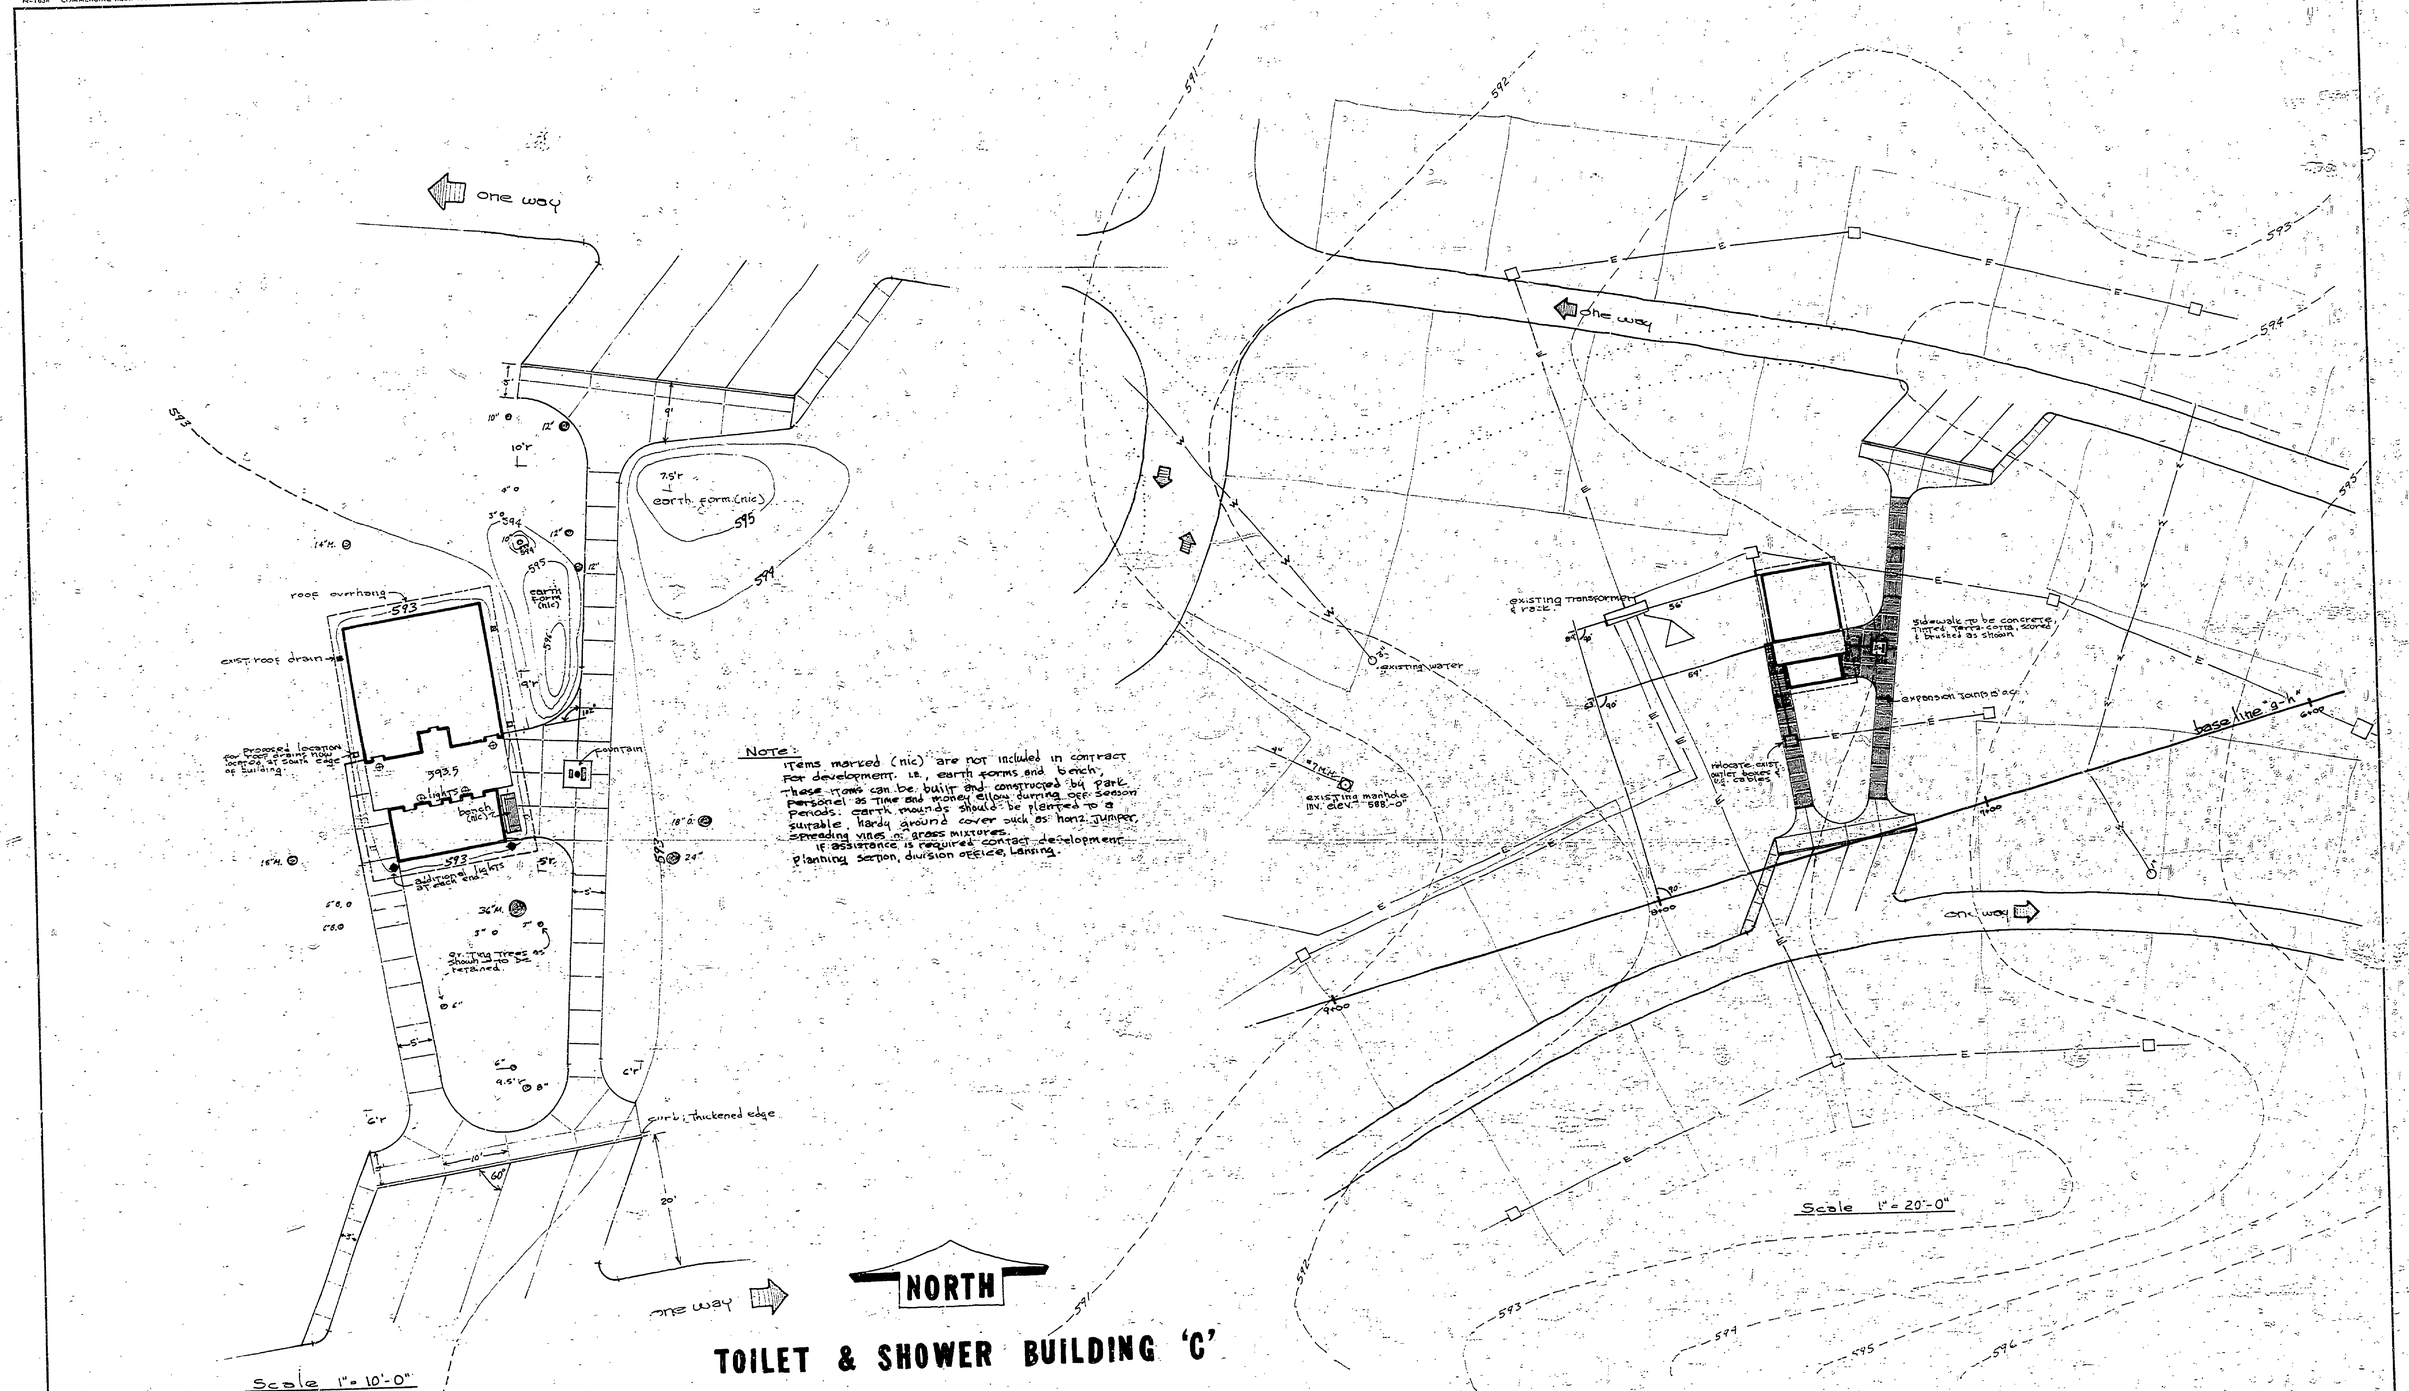

Note:
Items marked (nic) are not included in contract for development. i.e., earth forms and bench. These items can be built and constructed by park personel as time and money allow during off season periods. earth mounds should be planted to a suitable, hardy ground cover such as honeysuckle, spreading vines or grass mixtures.
If assistance is required contact development planning section, division office, Lansing.

TOILET & SHOWER BUILDING 'C'

SURVEYED BY interpolation from spot elevations, E-101, sheet 27		DRAWN BY a. daniel cronin	2-20-70	NO.	DATE	BY	REVISIONS	NO.	DATE	BY	REVISIONS	MICHIGAN DEPARTMENT OF NATURAL RESOURCES	HOFFMASTER S. P.
DESIGNED BY a. daniel cronin	2-10-70	CHECKED BY R.G.H.	2-26-70	1.				3.					SHEET TITLE
	DATE		DATE	2.				4.					

AREA OR PARK: south campground east unit
PROJECT: Toilet & shower building "C" site plan
PROJECT NO.
SHEET 2 OF 3
PLAN NO. L-105