KEUFFEL & ESSER CO. COMMERCIAL BLUEPRINT SERVICE 500 6-72 91314

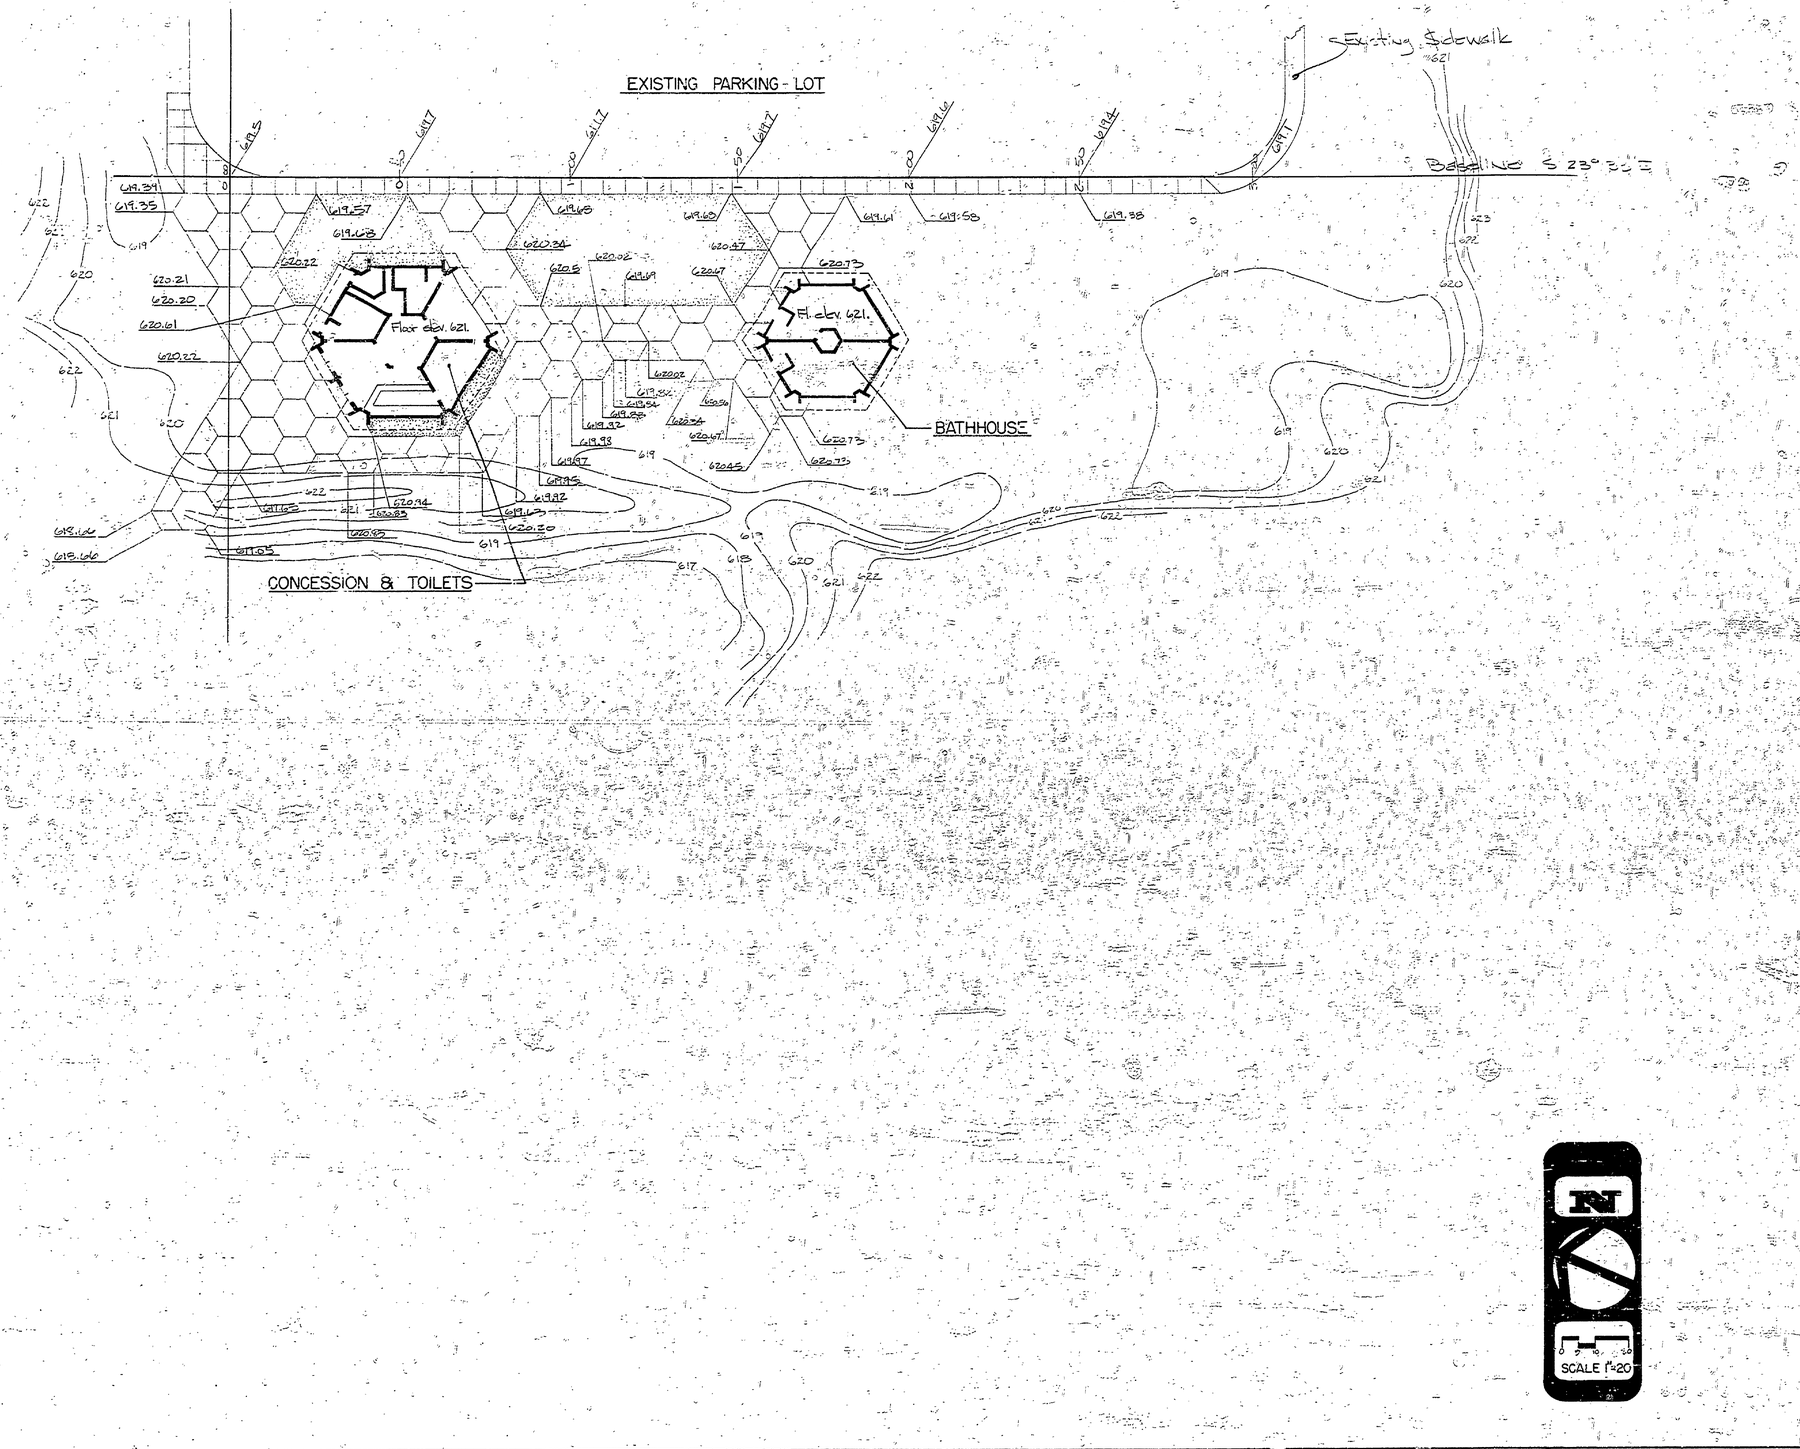

SURVEYED BY		DRAWN BY R. WHITENER	2-20-73	NO.	DATE	BY	REVISIONS	NO.	DATE	BY	REVISIONS	MICHIGAN DEPARTMENT OF NATURAL RESOURCES	P.J. Hoffmaster SHEET TITLE	AREA OR PARK P.J. HOFFMASTER S. P.	PROJECT NO
DESIGNED BY	DATE	CHECKED BY	DATE	1.				3.						PROJECT PAVING ELEVATIONS	SHEET 2 OF 2 PLAN NO. L-113
				2.				4.							