R-1436 COMMERCIAL BLUEPRINT SERVICE 236 2-74 57613-

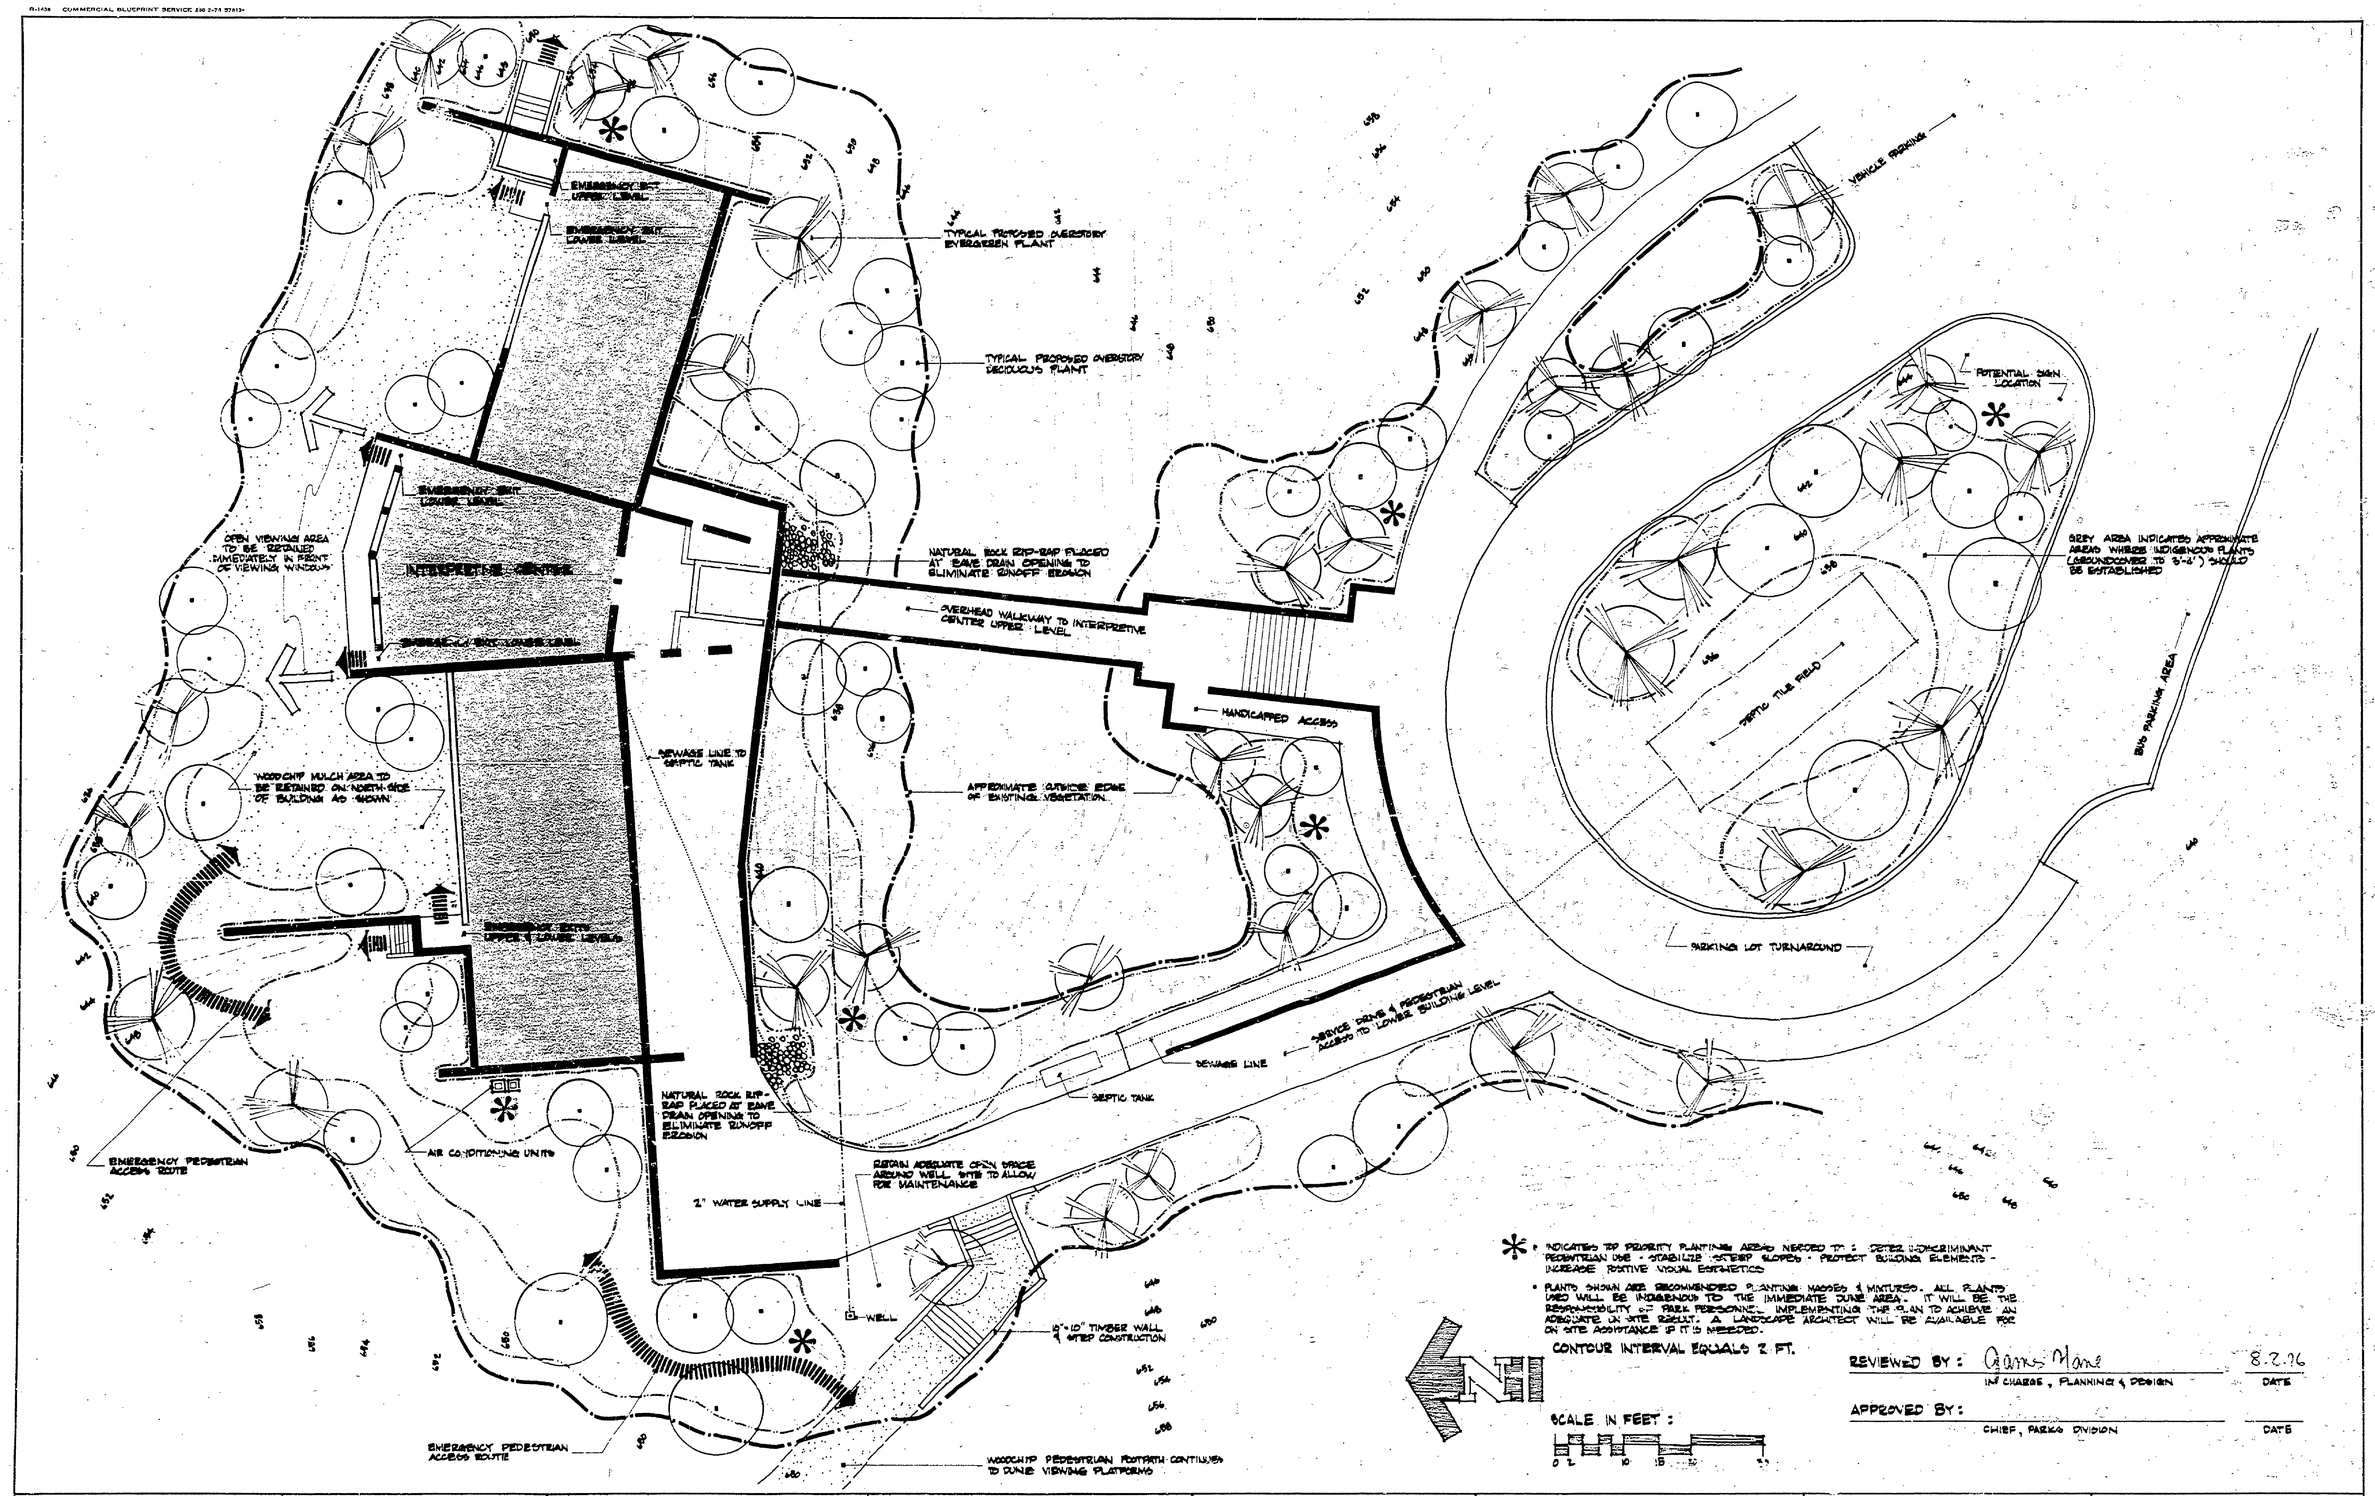

* INDICATES TOP PRIORITY PLANTING AREAS NEEDED TO: DETER INDISCRIMINANT PEDESTRIAN USE - STABILIZE STEEP SLOPES - PROTECT BUILDING ELEMENTS - INCREASE POSITIVE VISUAL ESTHETICS

- PLANTS SHOWN ARE RECOMMENDED PLANTING MASSES & MIXTURES. ALL PLANTS USED WILL BE INDIGENOUS TO THE IMMEDIATE DUNE AREA. IT WILL BE THE RESPONSIBILITY OF PARK PERSONNEL IMPLEMENTING THE PLAN TO ACHIEVE AN ADEQUATE ON SITE RESULT. A LANDSCAPE ARCHITECT WILL BE AVAILABLE FOR ON SITE ASSISTANCE IF IT IS NEEDED.

REVIEWED BY: James Mone — IN CHARGE, PLANNING & DESIGN — 8.2.76 DATE

APPROVED BY: — CHIEF, PARKS DIVISION — DATE

SURVEYED BY		DRAWN BY • R. RINCK	JUL 76	NO.	DATE	BY	REVISIONS	NO.	DATE	BY	REVISIONS		
DESIGNED BY • R. RINCK	JUL 76	CHECKED BY		1.				3.					
	DATE		DATE	2.				4.					

MICHIGAN DEPARTMENT OF NATURAL RESOURCES

PROPOSED PLANTING PLAN — SHEET TITLE

HOFFMASTER STATE PARK — AREA OR PARK

INTERPRETIVE CENTER PLANTING PLAN — PROJECT

PROJECT NO.

SHEET 1 OF 1 — PLAN NO. L-114