R-1639 COMMERCIAL-BLUEPRINT SERVICE 5-69

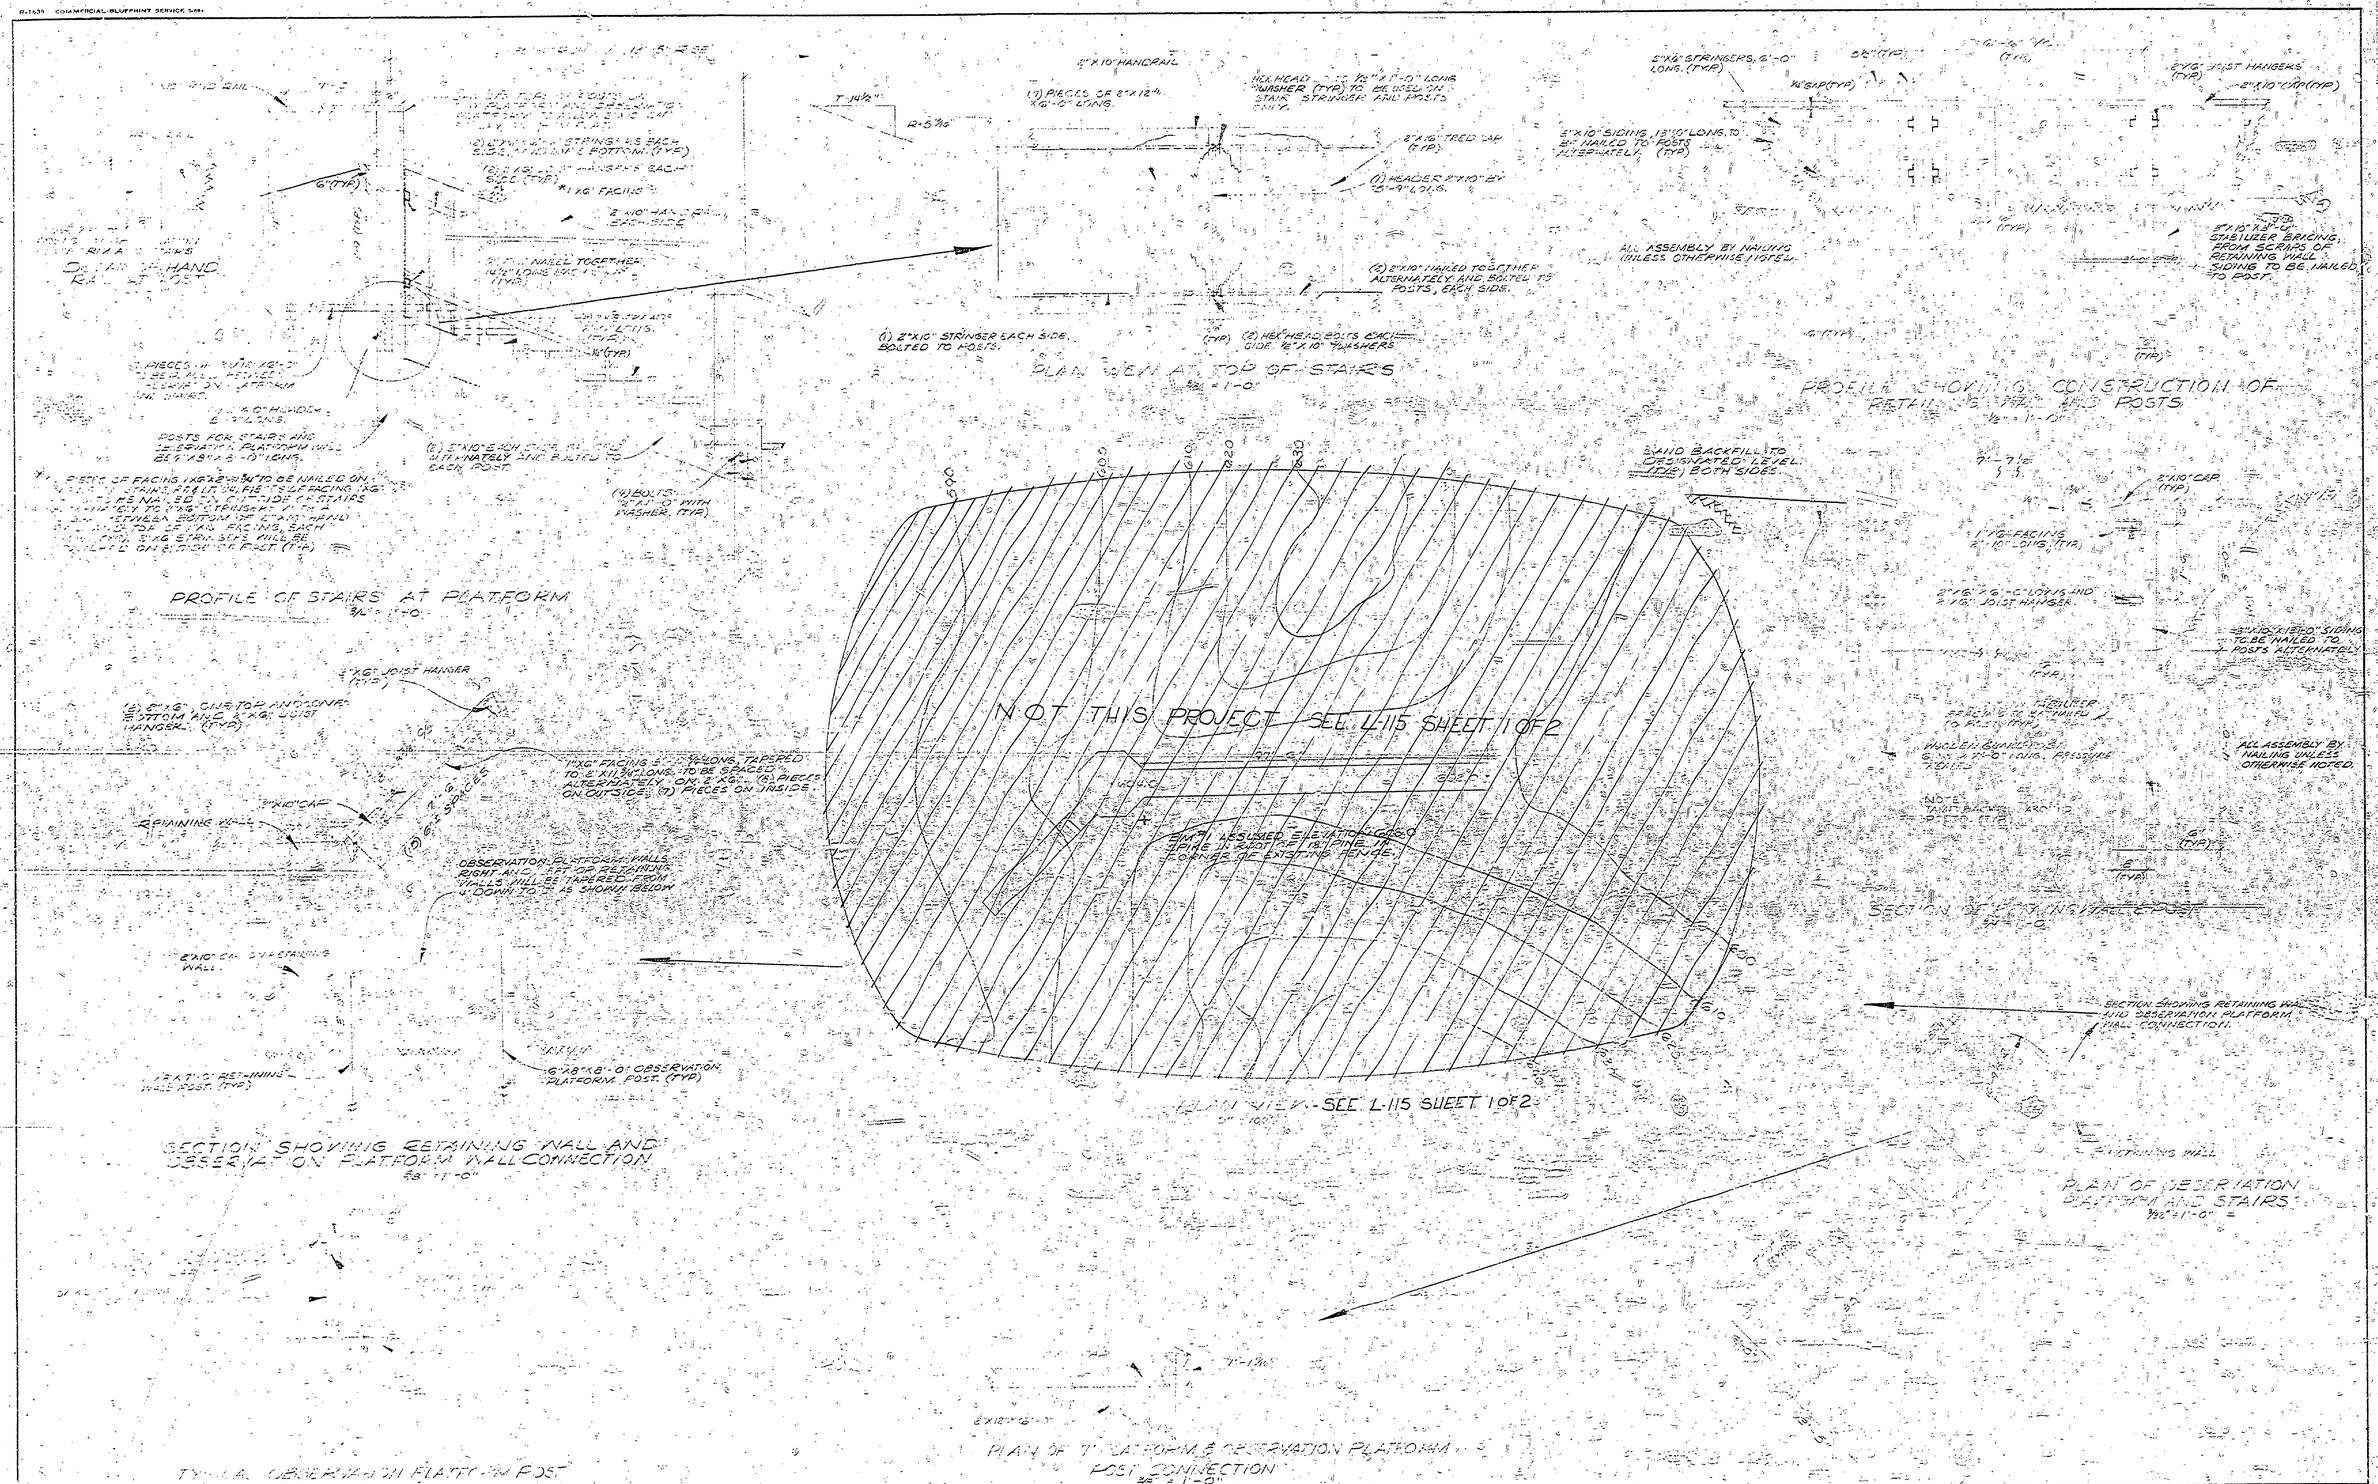

SURVEYED BY		DRAWN BY MIKE STEVENS	11-3-70	NO.	DATE	BY	REVISIONS	NO.	DATE	BY	REVISIONS	MICHIGAN DEPARTMENT OF NATURAL RESOURCES	HOFFMASTER STATE PARK BEACH STEPS SHEET TITLE	AREA OR PARK	PRO.
DESIGNED BY H. MERRI		CHECKED BY		1.				3.						PROJECT	SHEET 2 OF 2 PLAN NO. L-115
	DATE		DATE	2.				4.							