R-1838 COMMERCIAL BLUEPRINT SERVICE 900 8-72 91714

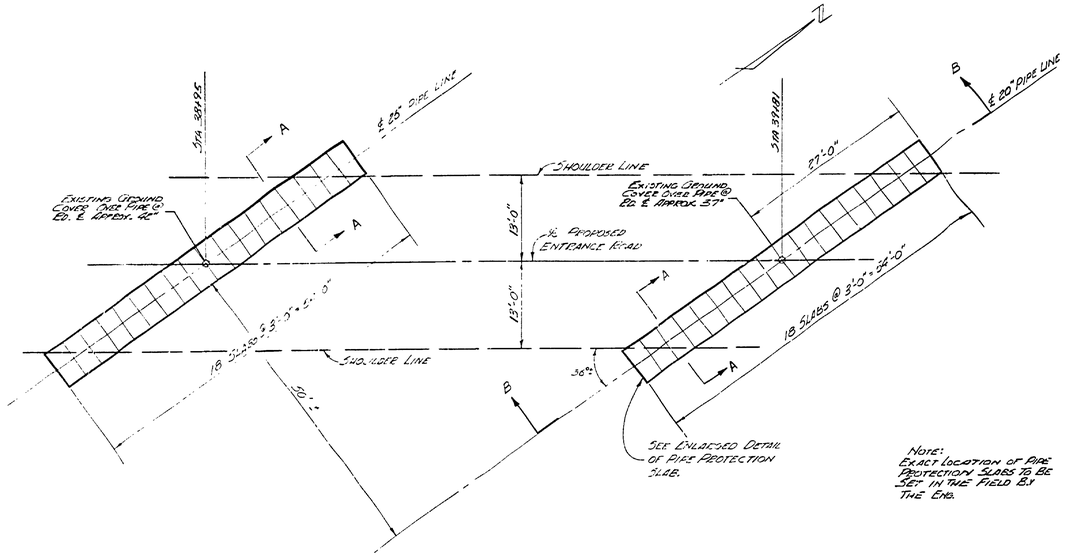

NOTE:
EXACT LOCATION OF PIPE PROTECTION SLABS TO BE SET IN THE FIELD BY THE ENG.

PIPE LINE CROSSING STA. 38+95 AND 39+81

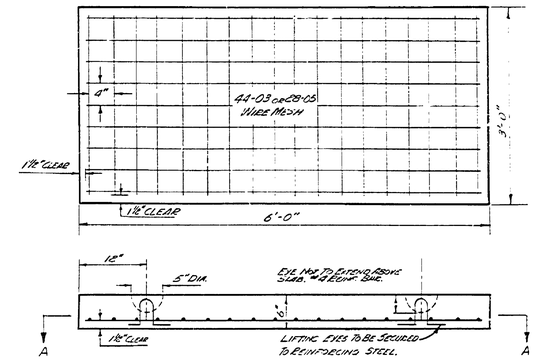

PIPE PROTECTION SLAB

NOTES:
1. CONCRETE TO HAVE MINIMUM 28 DAY COMPRESSIVE STRENGTH OF 5,000 PSI.
2. PRECAST OR CAST IN PLACE CONCRETE SLABS MAY BE USED AT CONTRACTOR'S OPTION.

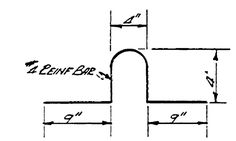

LIFTING EYE DETAIL
(4 REQ'D PER SLAB)

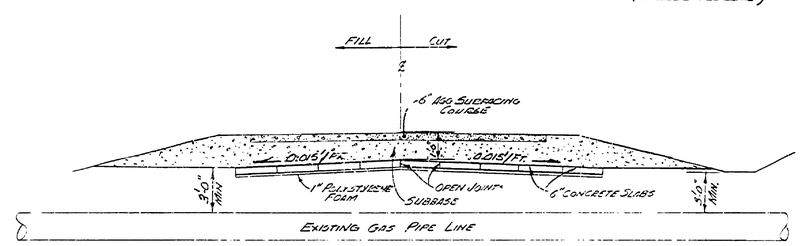

SECTION BB
1"=5'-0"

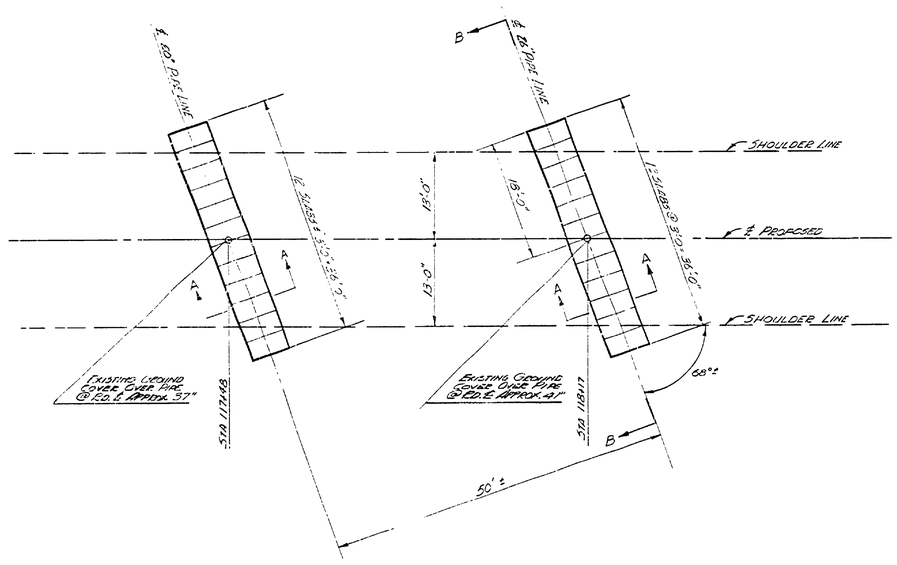

PIPE LINE CROSSING STA. 117+48 AND 118+17

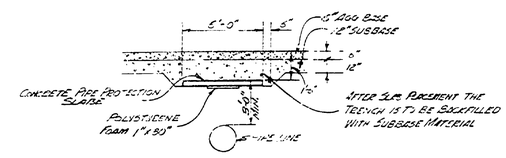

SECTION AA

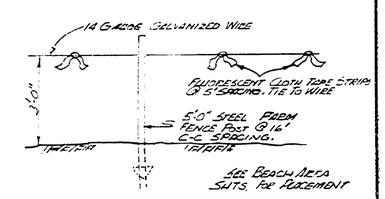

GAS LINE TEMPORARY FENCE DETAIL

SURVEYED BY		DRAWN BY LEMMON	12-73	NO.	DATE	BY	REVISIONS	NO.	DATE	BY	REVISIONS	MICHIGAN DEPARTMENT OF NATURAL RESOURCES	GAS PIPE LINE PROTECTION DETAILS (SHEET TITLE)
DESIGNED BY R. LAREUSER	12-73	CHECKED BY		1.				3.					SLEEPY HOLLOW STATE PARK (AREA OR PARK)
DATE			DATE	2.				4.					BEACH, ROADS, & LAKEBED (PROJECT)

PROJECT NO. 21-9554
SHEET 18 OF 25
PLAN NO. E-101