BUILDING KEY

1 · VEHICLE PERMIT STATION
2 · PARK OFFICE & INFORMATION
3 · ASSISTANT MANAGERS RESIDENCE
4 · MANAGERS RESIDENCE
5 · CAMPGROUND REGISTRATION OFFICE
6 · CAMPGROUND TOILET & SHOWER BUILDING
7 · CAMPER GENERAL SERVICES BUILDING
8 · EXISTING TOILET BUILDING
9 · EXISTING CONCESSION BUILDING
10 · INTERPRETATIVE CENTER
11 · BEACHHOUSE FACILITIES
12 · TOILET & PICNIC SHELTER BUILDING
13 · RANGER STATION
14 · OUTDOOR CENTER FOOD SERVICES
15 · OUTDOOR CENTER ACTIVITIES BUILDING
16 · SLEEPING QUARTERS (15)
17 · SLEEPING QUARTERS (30)
18 · MAINTENANCE SHOPS

ROADS

PROPOSED
DEVELOPMENT PROPOSED
EXISTING

PARK FACILITIES

CAPACITY 14,360

DAY USE AREA

BEACH PARKING	2740	CARS	@ 3.7	PEOPLE	= 10,138
PICNIC PARKING	425	CARS	@ 3.7	PEOPLE	= 1,572
INTERPRETIVE AREA	50	CARS	@ 3.7	PEOPLE	= 185
VISITORS CENTER	50	CARS	@ 3.7	PEOPLE	= 185

CAMPING AREA

TENT & TRAILER SITES	339	SITES	@ 4	PEOPLE	= 1,520
WALK-IN TENT SITES	100	SITES	@ 4	PEOPLE	= 400

OUTDOOR CENTER

16 BUILDINGS	@	15	PEOPLE	=	240
4 BUILDINGS	@	30	PEOPLE	=	120

VICINITY MAP

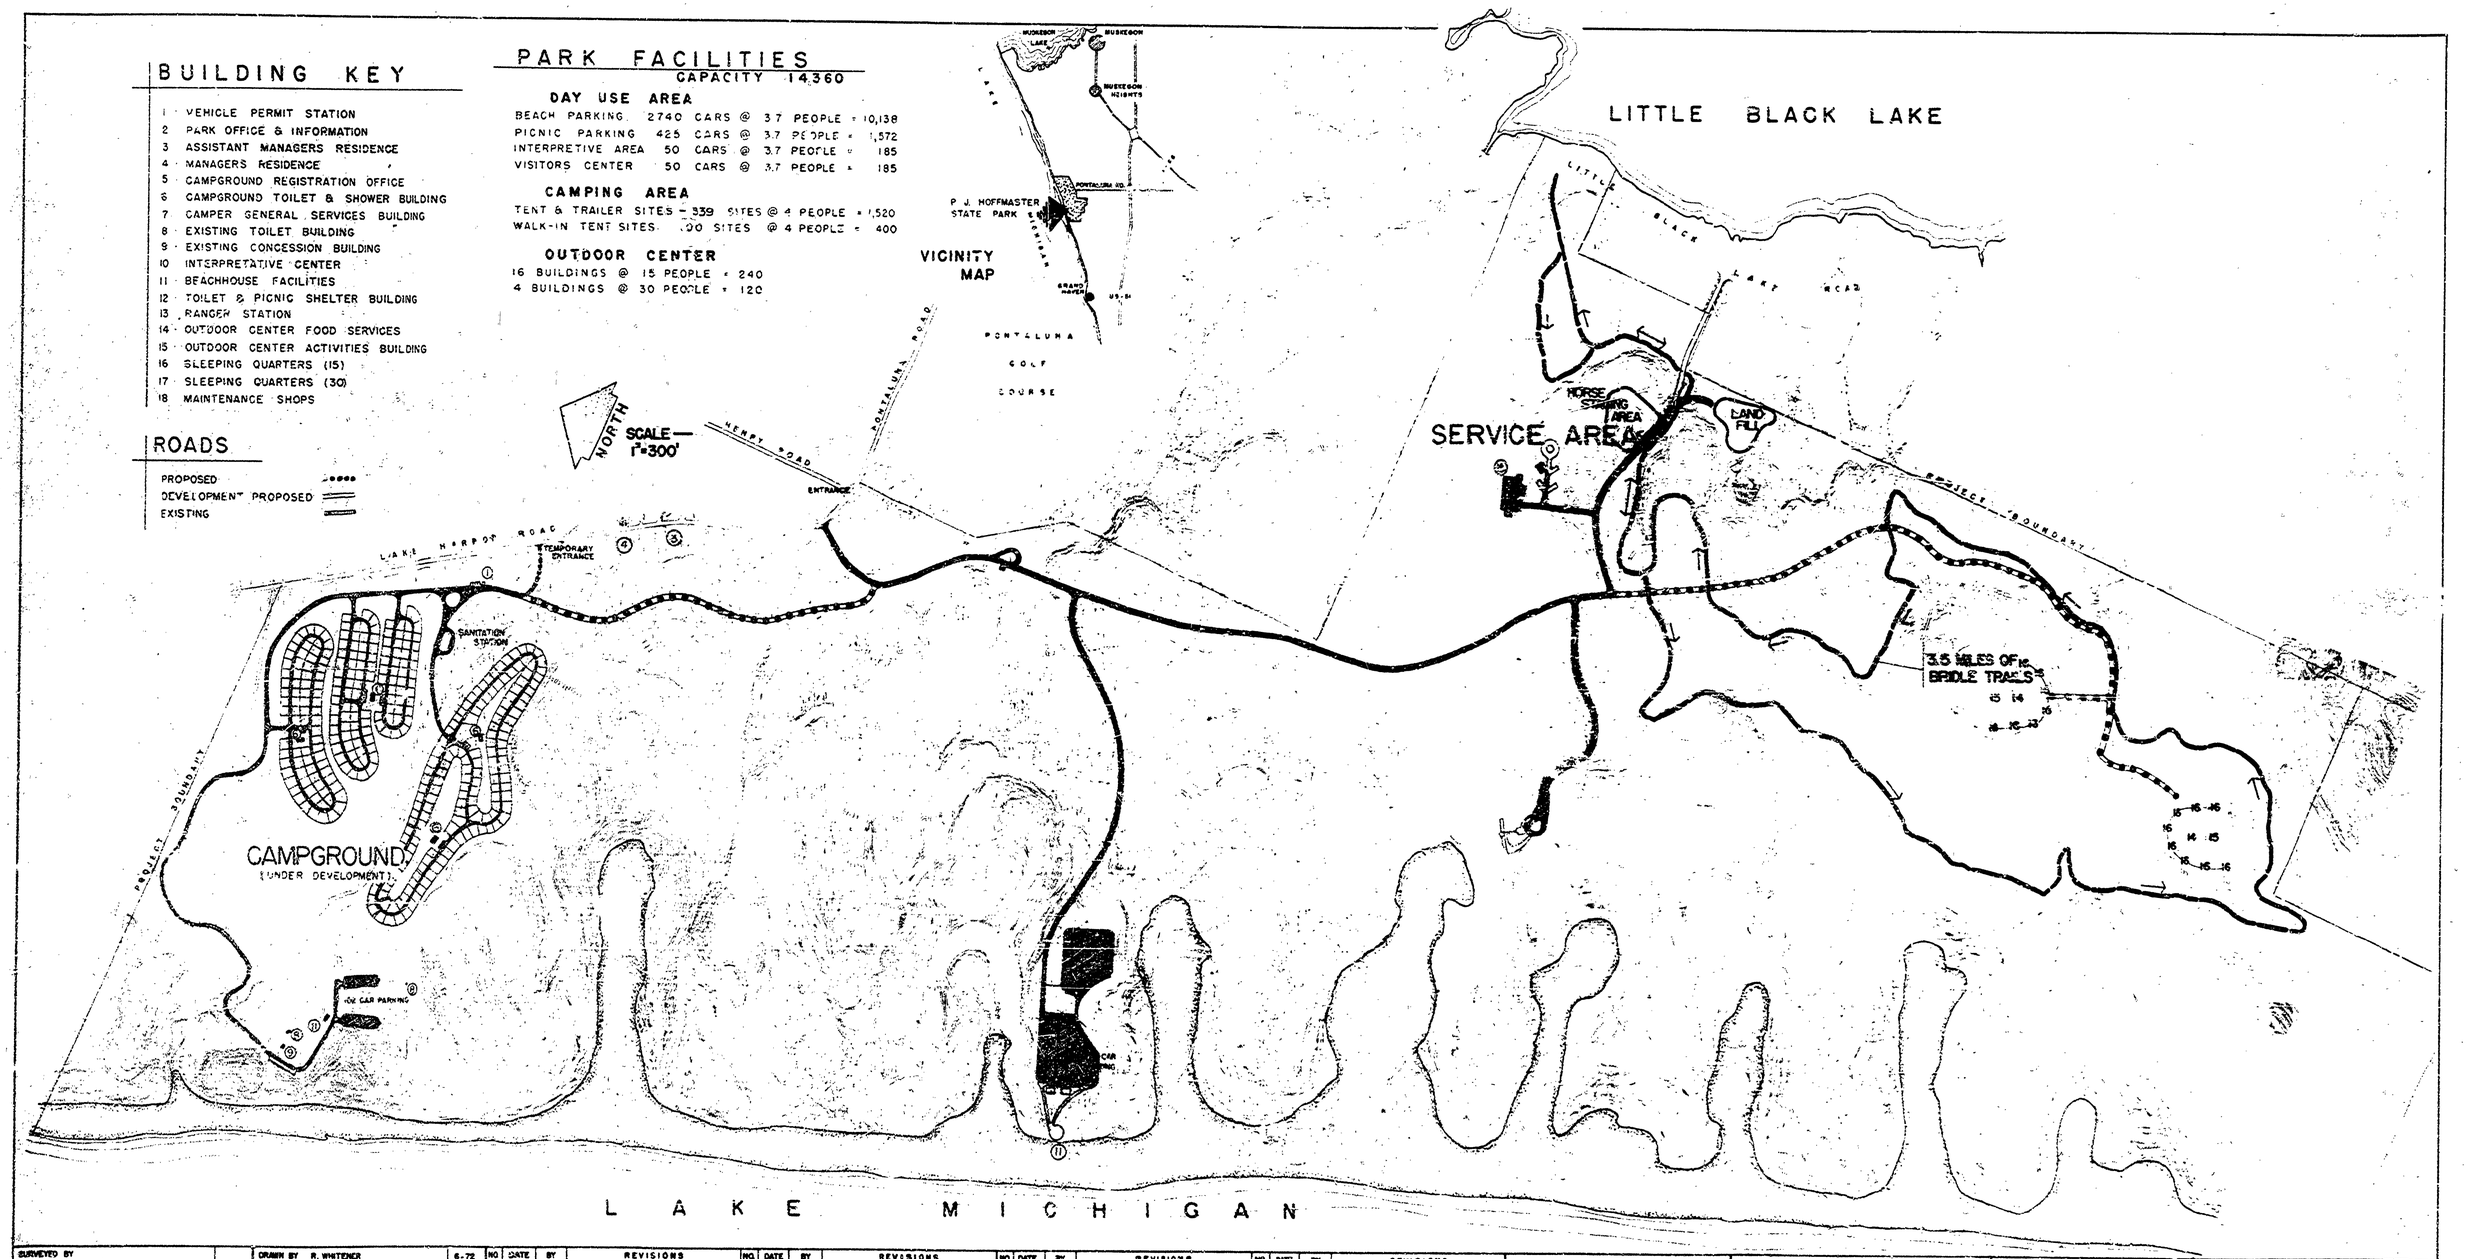

SURVEYED BY		DRAWN BY R. WHITENER	6-72	NO.	DATE	BY	REVISIONS	NO.	DATE	BY	REVISIONS	NO.	DATE	BY	REVISIONS	NO.	DATE	BY	REVISIONS	MICHIGAN DEPARTMENT OF NATURAL RESOURCES	HOFFMASTER BRIDLE TRAILS SHEET TITLE	AREA OR PARK P.J. HOFFMASTER S.P.	PROJECT NO.
DESIGNED BY B. HELMIG	6-72	CHECKED BY		1				3				5				7						PROJECT BRIDLE TRAILS	SHEET 1 OF 1
	DATE		DATE	2				4				6				8							PLAN NO. L-881