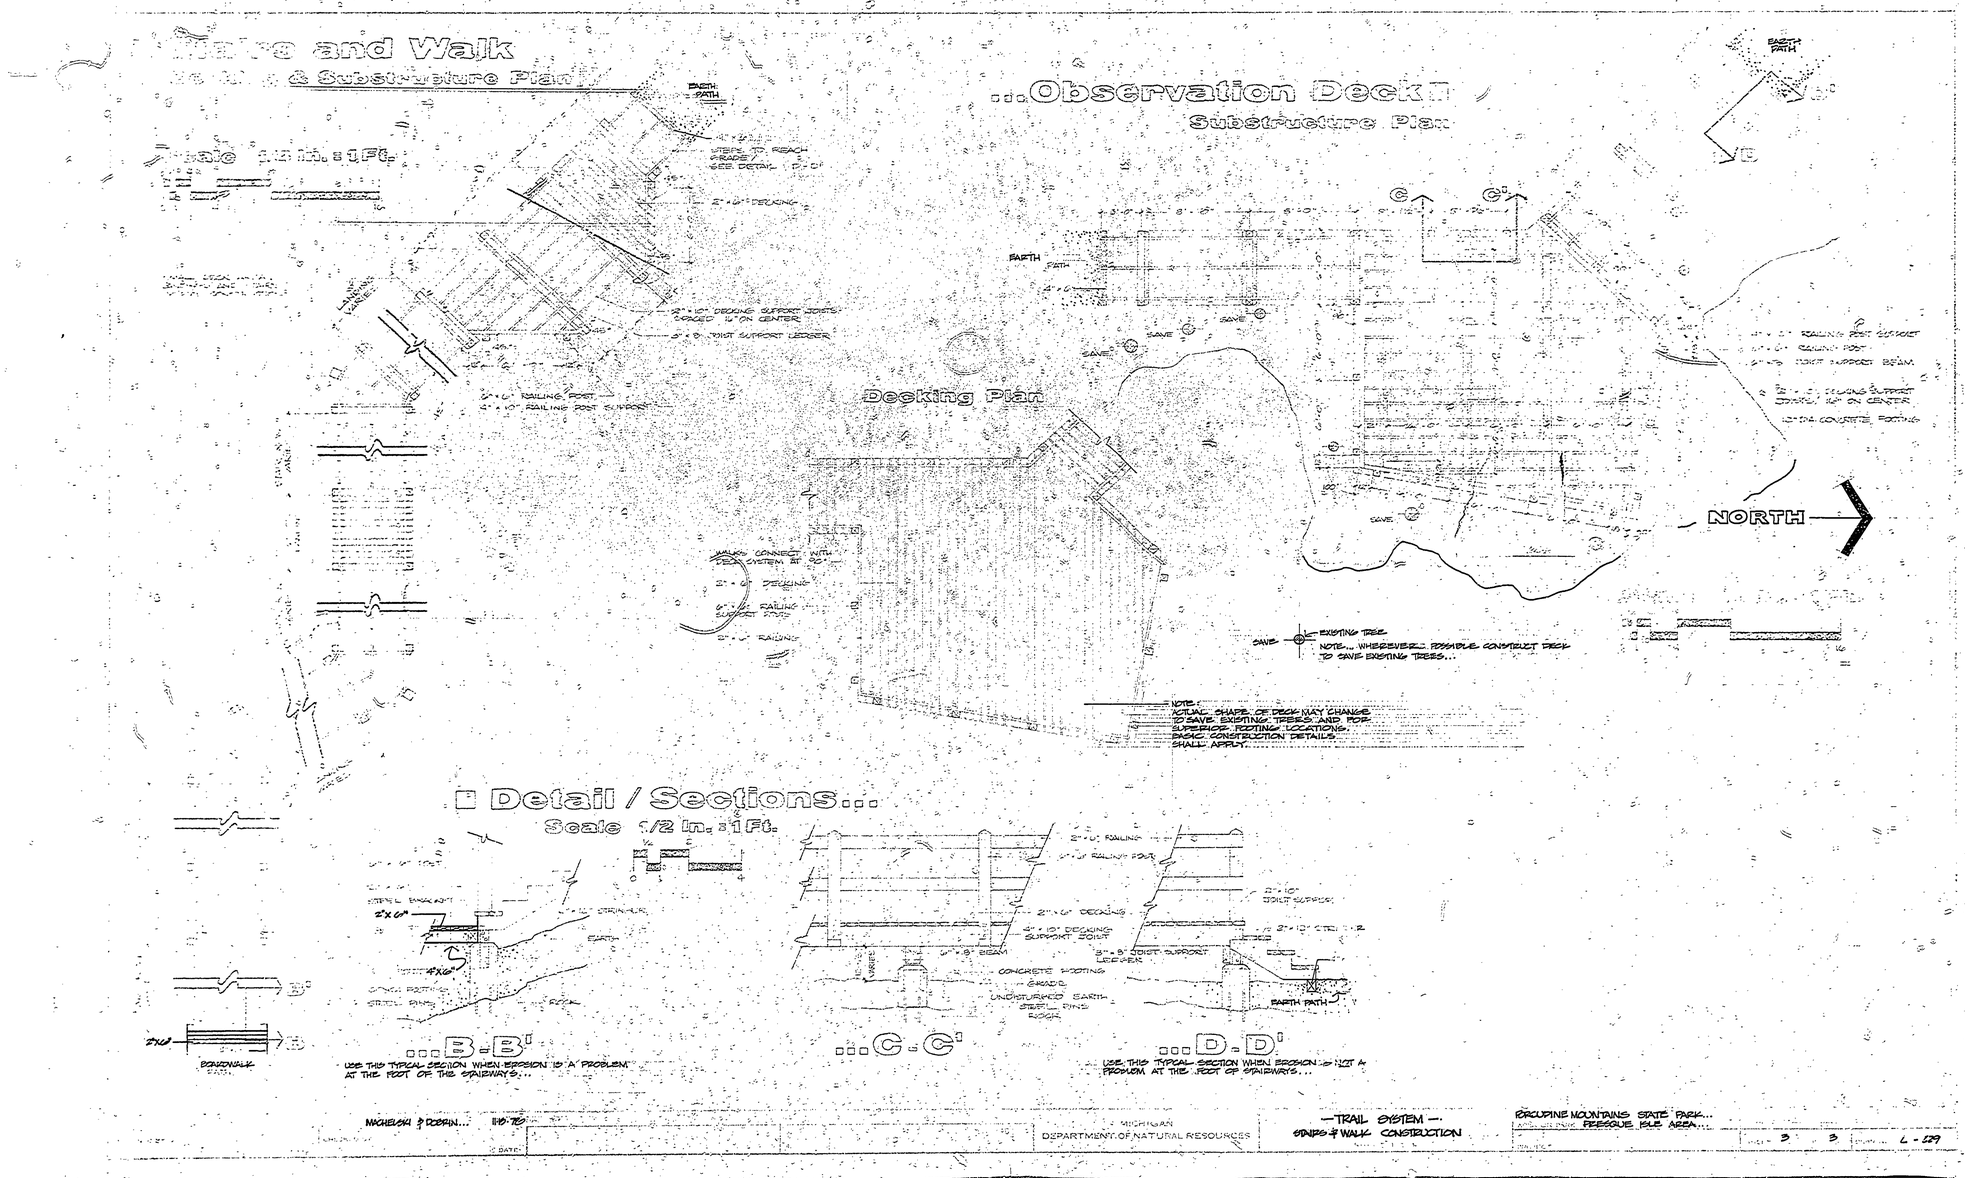
Walk and Walk
& Substructure Plan
Observation Deck
Substructure Plan
Decking Plan
NORTH
EARTH PATH
SAVE
EXISTING TREE
NOTE... WHEREVER POSSIBLE CONTRUCT DECK TO SAVE EXISTING TREES...
NOTE:
ACTUAL SHAPE OF DECK MAY CHANGE TO SAVE EXISTING TREES AND FOR SUPERIOR FOOTING LOCATIONS.
BASIC CONSTRUCTION DETAILS SHALL APPLY.
Detail / Sections...
Scale 1/2 in. = 1 Ft.
B-B'
USE THIS TYPICAL SECTION WHEN EROSION IS A PROBLEM AT THE FOOT OF THE STAIRWAYS...
C-C'
D-D'
USE THIS TYPICAL SECTION WHEN EROSION IS NOT A PROBLEM AT THE FOOT OF STAIRWAYS...
MICHELSKI & DOBRIN...
MICHIGAN
DEPARTMENT OF NATURAL RESOURCES
— TRAIL SYSTEM —
STAIRS & WALK CONSTRUCTION
PORCUPINE MOUNTAINS STATE PARK...
PRESQUE ISLE AREA...
L-129