1638 COMMERCIAL BLUEPRINT SERVICE

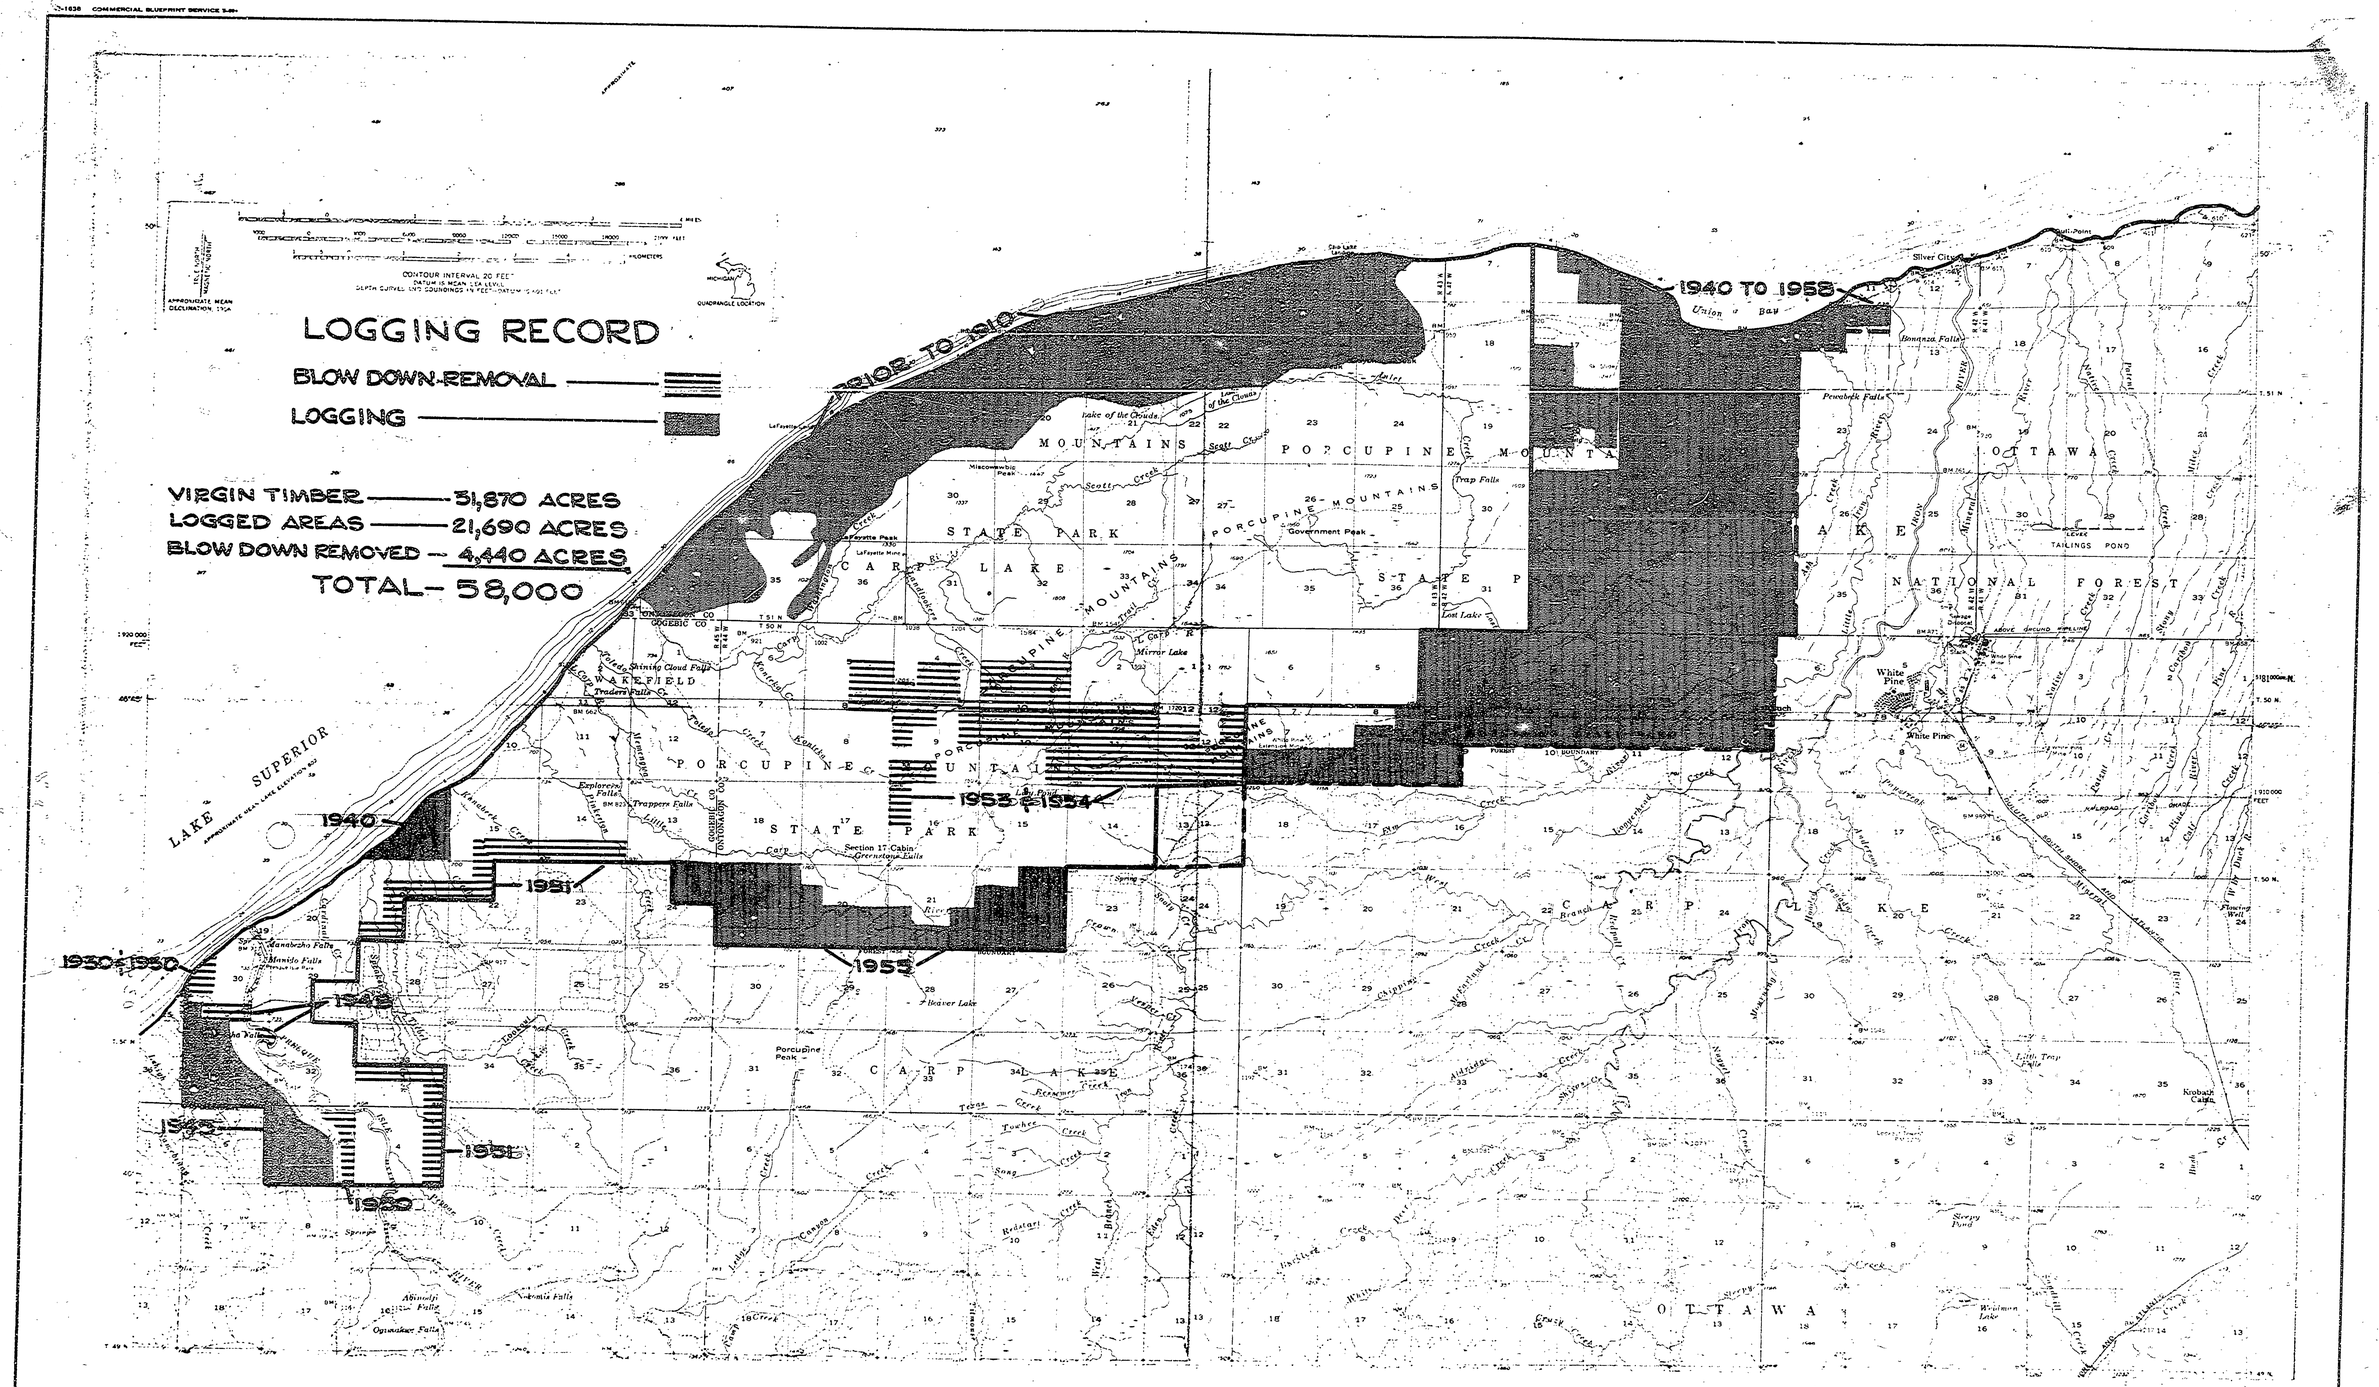

SURVEYED BY		DRAWN BY		NO.	DATE	BY	REVISIONS	NO.	DATE	BY	REVISIONS
DESIGNED BY		CHECKED BY		1.				3.			
DATE	DATE			2.				4.			

MICHIGAN
DEPARTMENT OF NATURAL RESOURCES

TIMBER RECORD
SHEET TITLE

AREA OR PARK
PROJECT

PROJECT NO.
SHEET 6 OF 7
PLAN NO. R-14