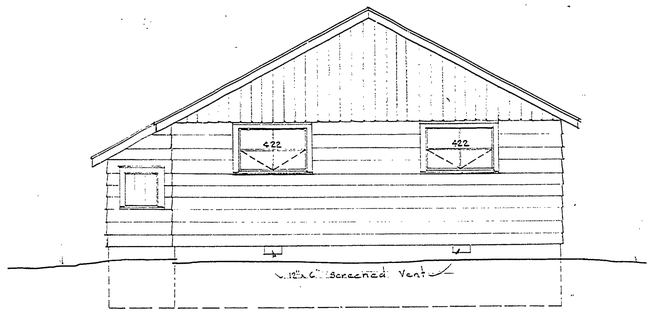

REAR ELEVATION

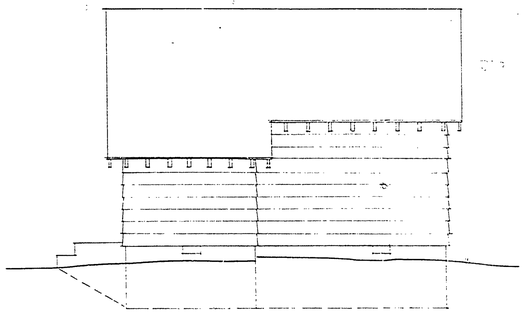

RIGHT ELEVATION

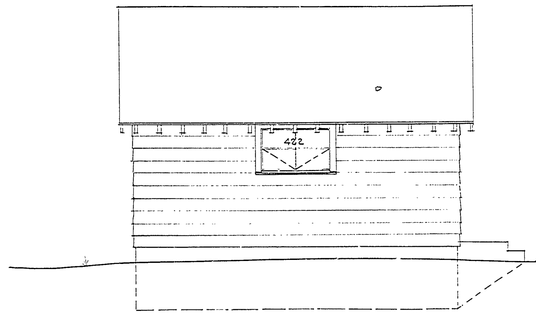

LEFT ELEVATION

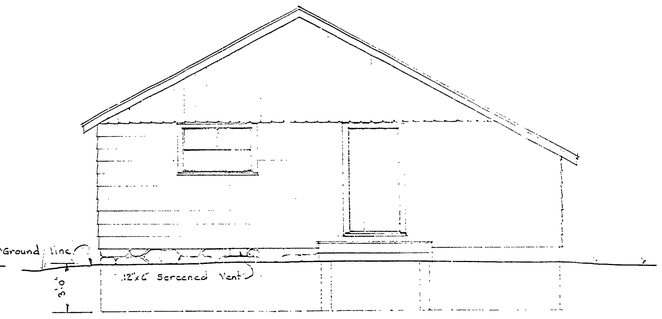

FRONT ELEVATION

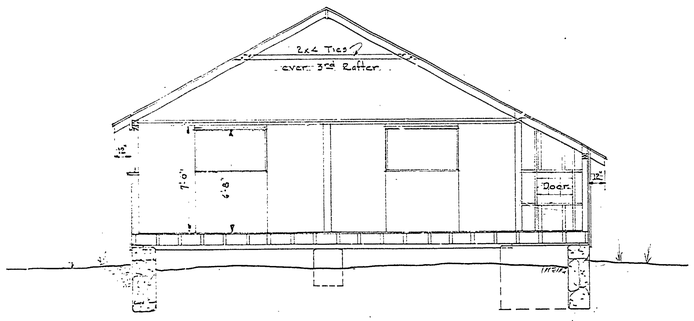

SECTION
Scale 1/4"=1'-0"

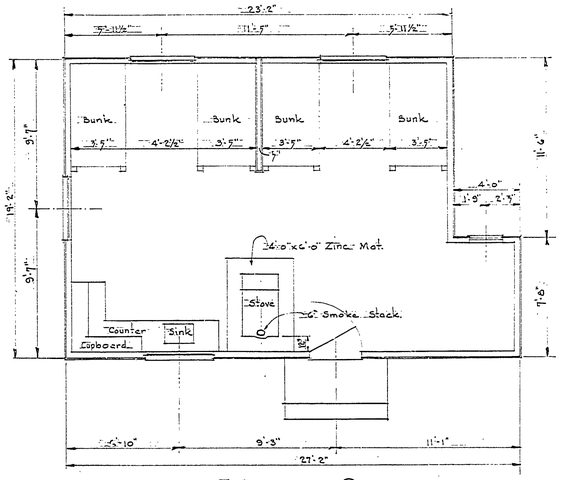

FLOOR PLAN
Scale 1/4"=1'

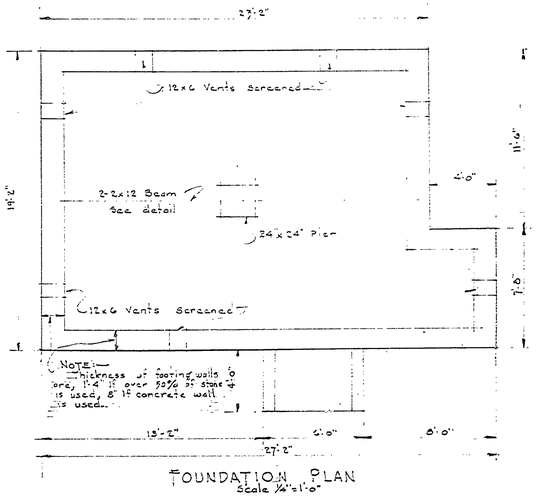

FOUNDATION PLAN
Scale 1/4"=1'-0"

REVISIONS			
No.	DATE	BY	
1			
2			
3			
4			
5			
6			

APPROVED BY _____
ASSISTANT CHIEF IN CHARGE OF DESIGN — DATE

REVIEWED BY SECTIONS — DATE
ARCHITECTURAL
ENGINEERING
LANDSCAPE

DRAWN BY
TRACED BY
CHECKED BY
DATE

MICHIGAN
DEPARTMENT OF CONSERVATION
PARKS AND RECREATION DIVISION

PORCUPINE MTS. AREA
8 BUNK FRAME OVERNITE CABIN

SHEET NO. ____ OF ____

PLAN NO. A-101-A