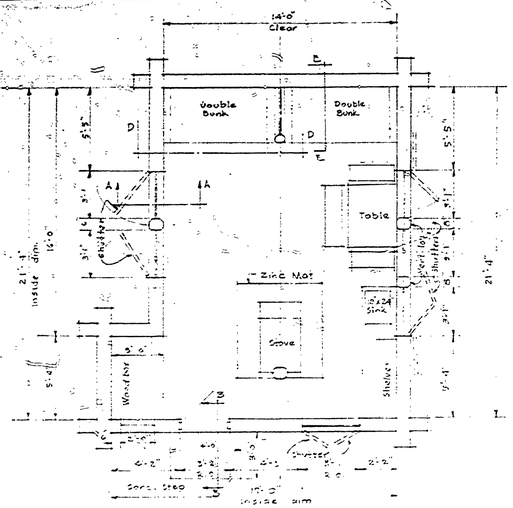

FLOOR PLAN
Scale: 1/4"=1'-0"

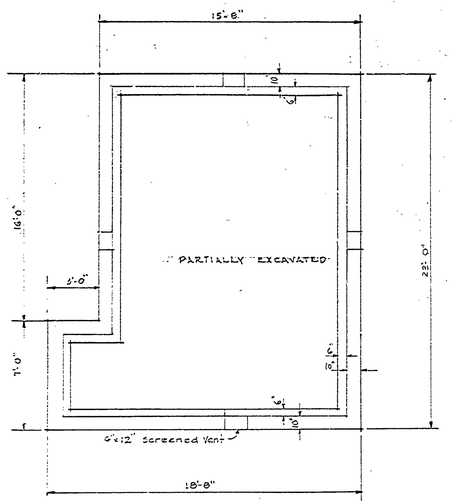

FOUNDATION PLAN
Scale: 1/4"=1'-0"

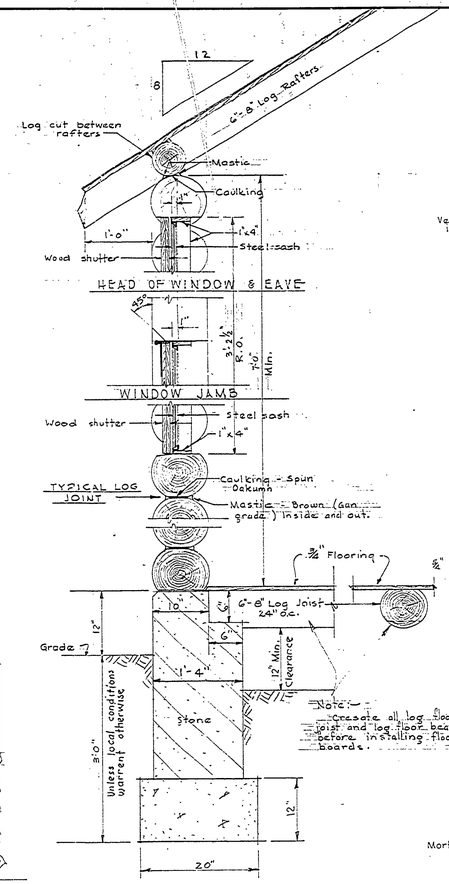

WALL SECTION A-A
SHOWING TYPICAL WINDOW DETAIL
Scale: 1"=1'-0"

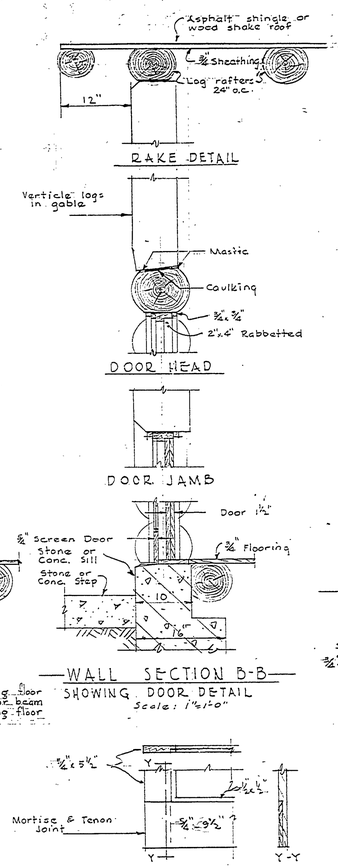

WALL SECTION B-B
SHOWING DOOR DETAIL
Scale: 1"=1'-0"

PARTIAL DETAIL SCREEN DOOR
Scale: 1"=1'-0"

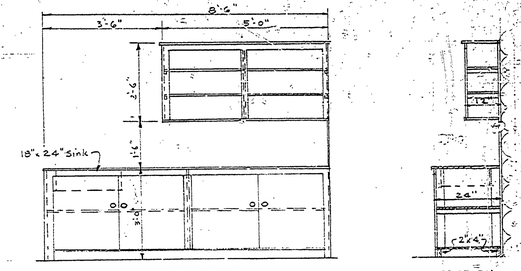

DETAIL OF KITCHEN CUPBOARDS
Scale: 1/2"=1'-0"

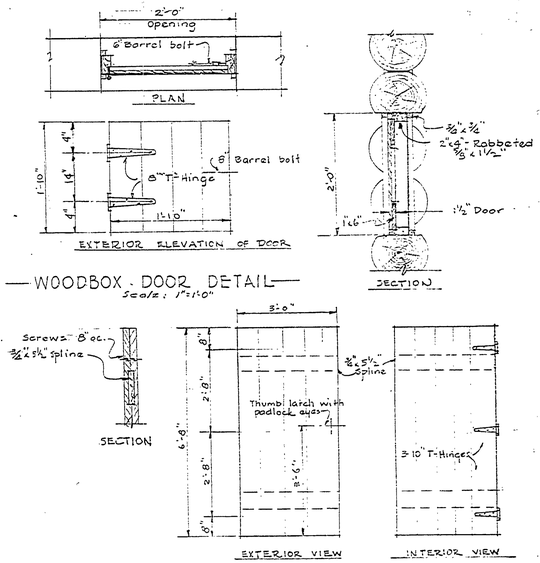

WOODBOX - DOOR DETAIL
Scale: 1"=1'-0"

EXTERIOR DOOR DETAIL
Scale: 1/2"=1'-0"

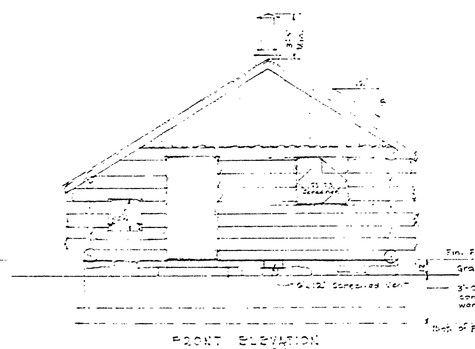

FRONT ELEVATION
Scale: 1/4"=1'-0"

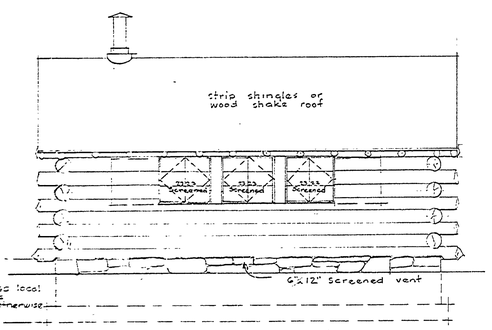

RIGHT ELEVATION
Scale: 1/4"=1'-0"

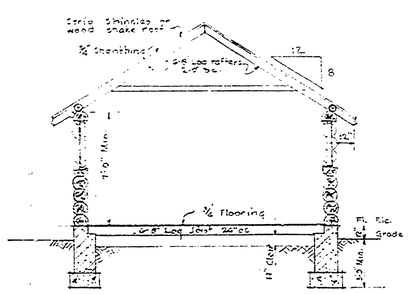

TYPICAL SECTION
Scale: 1/4"=1'-0"

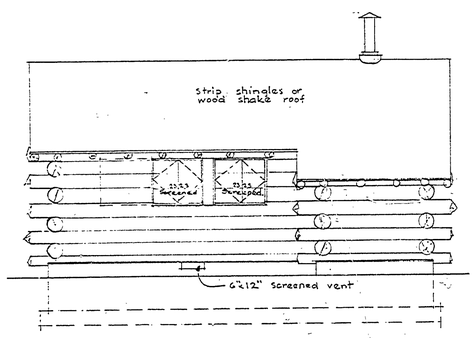

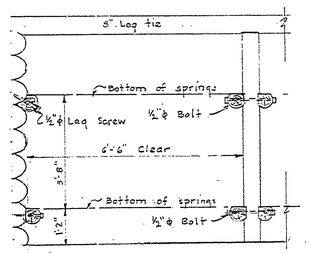

SECTION D-D

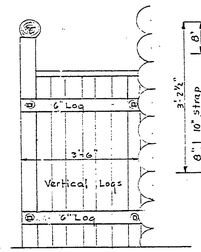

SECTION E-E

DETAIL OF BUNKS
Scale: 1/2"=1'-0"

Note:
Finish exterior logs with Carbasota Creosote stain.
Finish interior with natural Minwax stain.
Sash painted brown.
Flooring to be T & G or shiplap boards.
Roof sheathing to be shiplap or square edge boards.

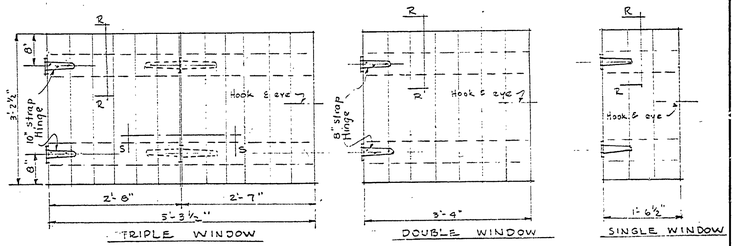

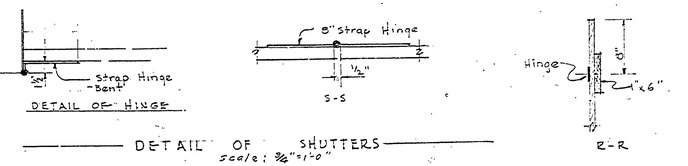

DETAIL OF SHUTTERS
Scale: 3/8"=1'-0"

NO.	DATE	BY	REVISIONS		
1	2-5-41	J.W.F.	Revised	4	
2				5	
3				6	

APPROVED BY	John S. Roberts	DATE	8-29-46
ASSISTANT CHIEF IN CHARGE OF DESIGN			

REVIEWED BY SECTIONS		DATE
ARCHITECTURAL	E.T.H.	8/30/46
ENGINEERING	H.C.V.P. Jr.	8/30/46
LANDSCAPE	D.W.K./J.H.C.	8/30/46

DRAWN BY	B.D.H.	
TRACED BY	"	
CHECKED BY	H.H.S.	
DATE	8/30/46	

MICHIGAN
DEPARTMENT OF CONSERVATION
STATE PARKS DIVISION

PORCUPINE MTS. AREA
4 BUNK OVERNITE CABIN

SHEET NO. 1 OF 2

PLAN NO. A-102