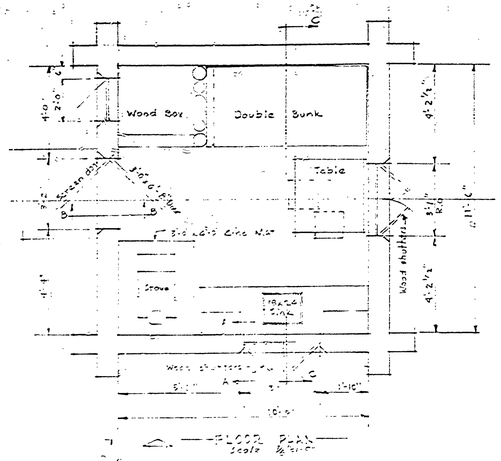

FLOOR PLAN
Scale ½"=1'-0"

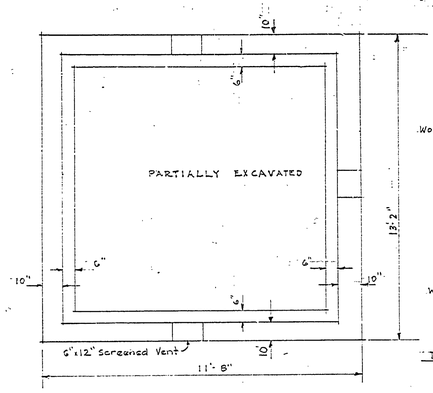

FOUNDATION PLAN
Scale: ⅜"=1'-0"

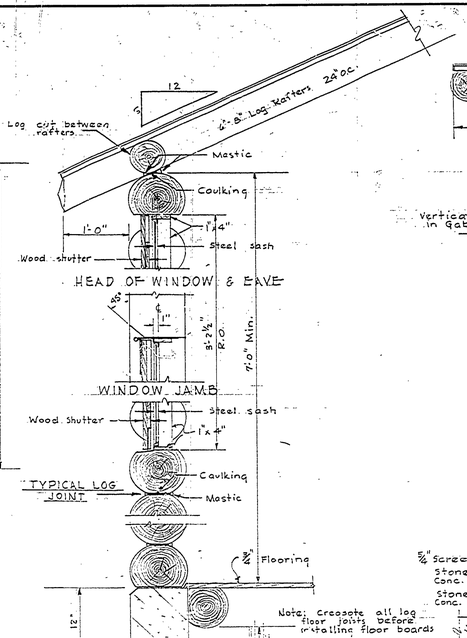

WALL SECTION A-A
SHOWING TYPICAL WINDOW DETAIL
Scale: 1"=1'-0"

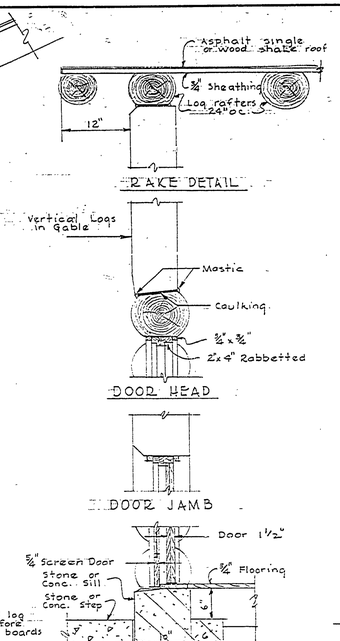

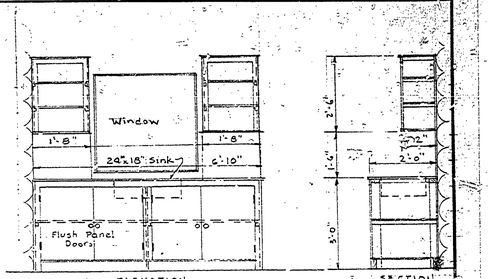

DETAIL OF CUPBOARDS
Scale: ½"=1'-0"

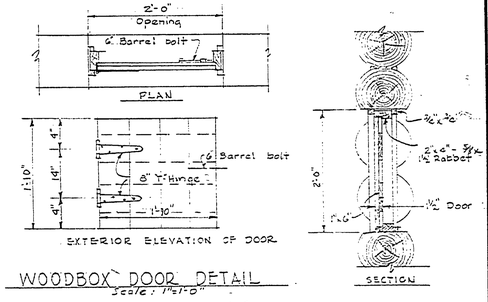

WOODBOX DOOR DETAIL
Scale: 1"=1'-0"

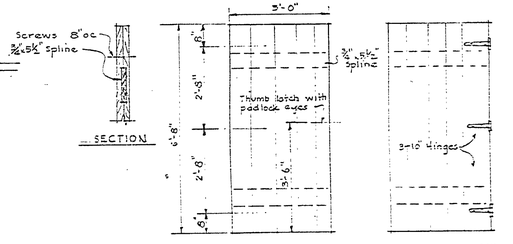

EXTERIOR DOOR DETAIL
Scale: ½"=1'-0"

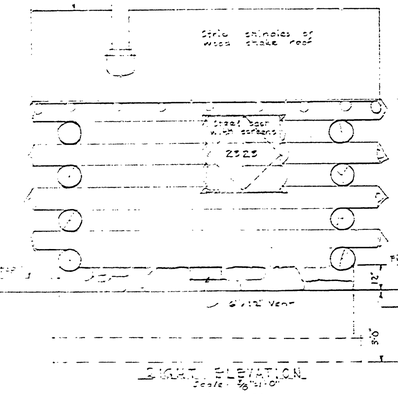

SIDE ELEVATION
Scale: ⅜"=1'-0"

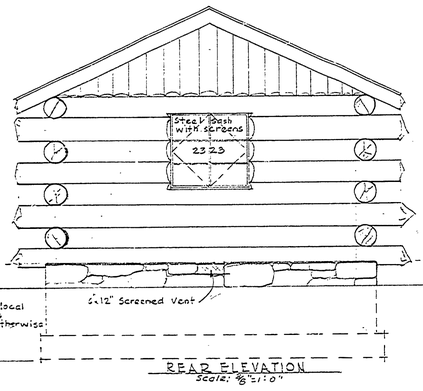

REAR ELEVATION
Scale: ⅜"=1'-0"

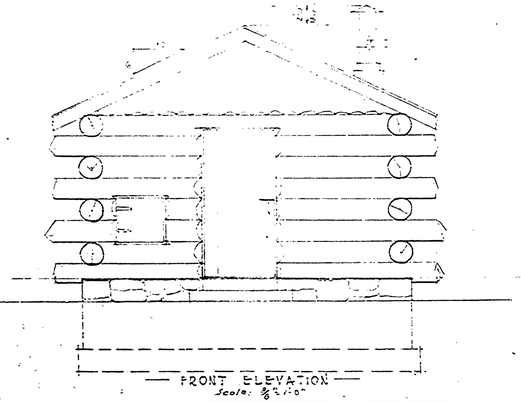

Scale: ⅜"=1'-0"

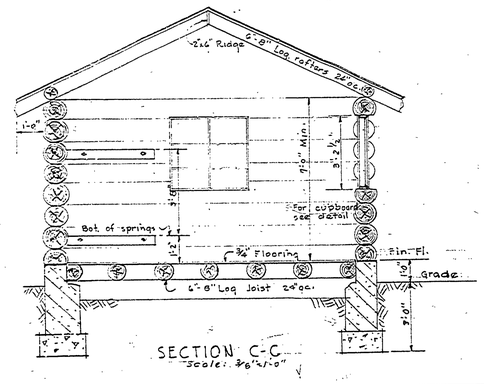

SECTION C-C
Scale: ⅜"=1'-0"

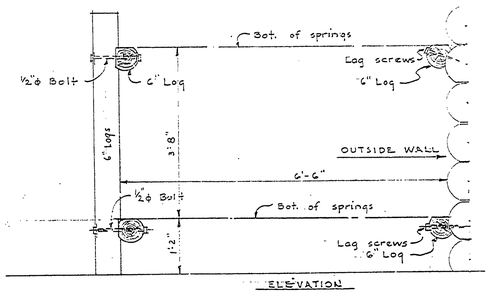

DETAIL OF BUNK
Scale: ⅜"=1'-0"

NOTE:
Finish exterior logs with Carbosota Creosote stain.
Finish interior with natural Minwax stain.
Sash to be painted brown.
Flooring to be T. & G. or shiplap boards.
Roof sheathing to be shiplap or square edge boards.

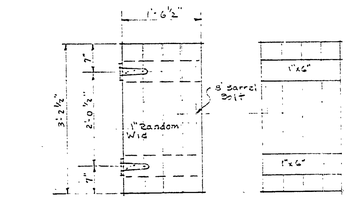

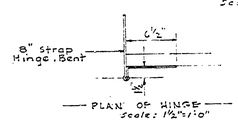

DETAIL OF SHUTTER

REVISIONS						
NO.	DATE	BY	NO.	DATE	BY	
1			2			
3			4			
5			6			

		REVIEWED BY SECTIONS		DATE	APPROVED BY
DRAWN BY	[illegible]	ARCHITECTURAL	E.F.H.	9-5-46	
TRACED BY	"	ENGINEERING	H.C.M.	9-9-46	ASSISTANT CHIEF IN CHARGE
CHECKED BY	[illegible]	LANDSCAPE	[illegible]	9-16-46	OF DESIGN
DATE	9-5-46				DATE 9-9-46

MICHIGAN
DEPARTMENT OF CONSERVATION
STATE PARKS DIVISION

PORCUPINE MTS. AREA
RANGERS CABIN

SHEET NO. 1 OF 2

PLAN NO. A-103