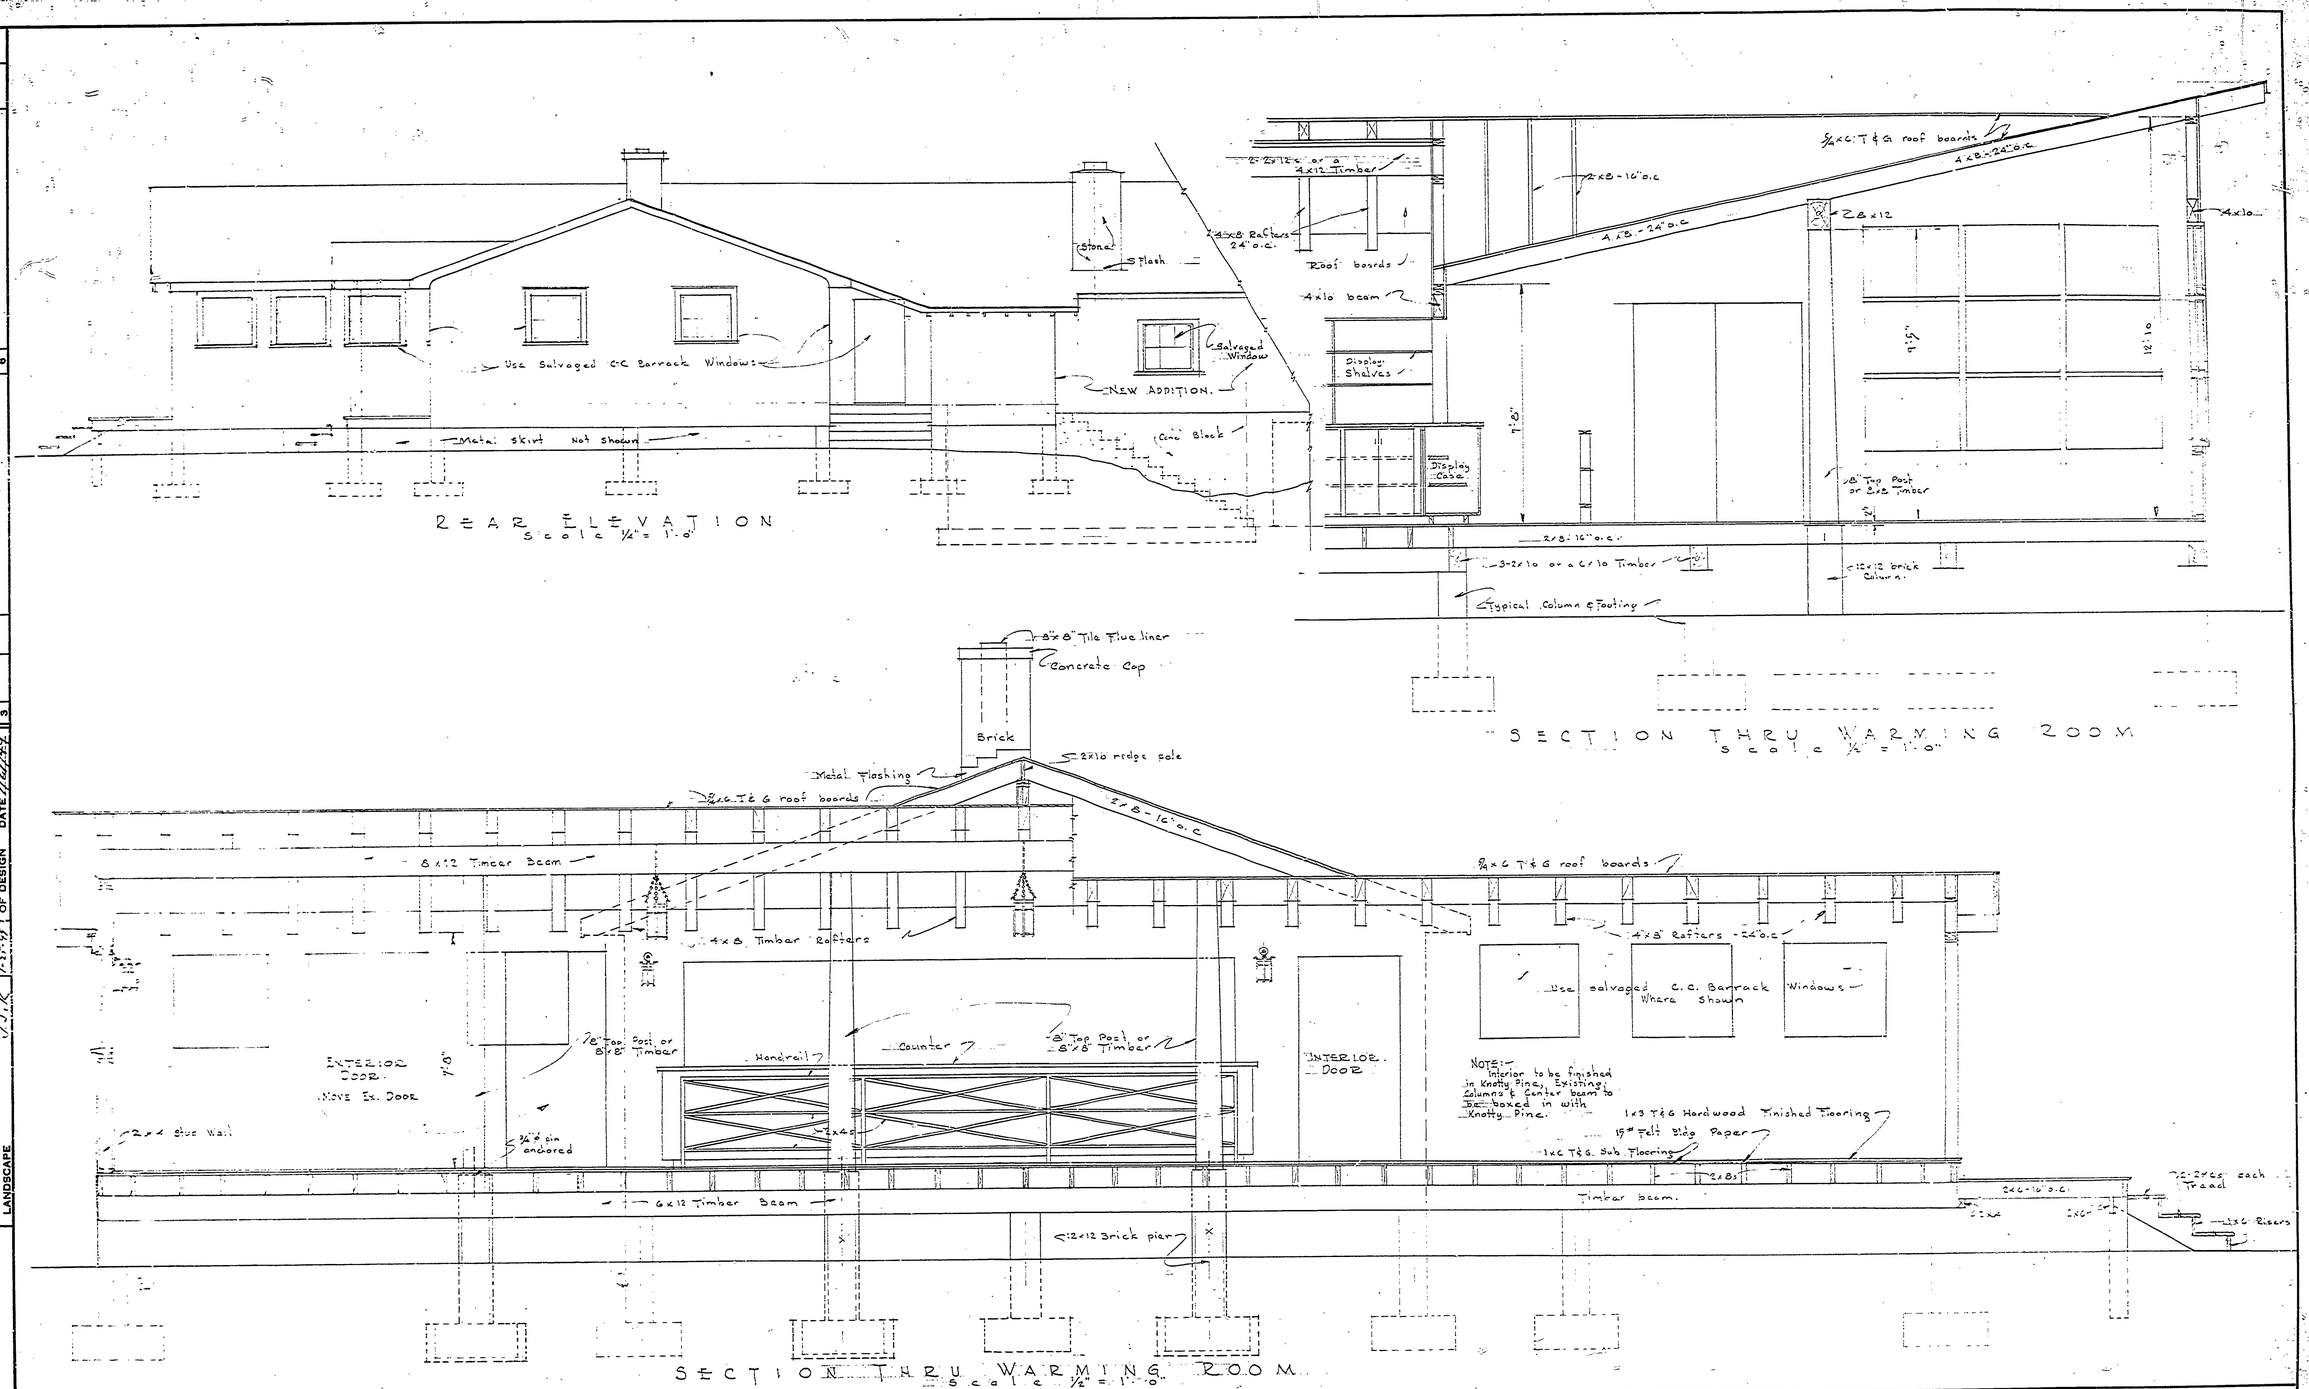

REVISIONS			
No.	DATE	BY	
1	7/13/60	J.H.F.	Revised Rear Elevation.
2	7/5/60	J.H.F.	Correct Roof over entrance and add Plan.
3			
4			
5			
6			

APPROVED BY: [illegible]
ASSISTANT CHIEF IN CHARGE OF DESIGN — DATE 7/22/59

REVIEWED BY SECTIONS		DATE
ARCHITECTURAL	J.T.R.	7-21-59
ENGINEERING	H.C.H.	25 Jul 59
LANDSCAPE	J.T.R.	7-21-59

DRAWN BY	J.W.T.
TRACED BY	J.W.T.
CHECKED BY	
DATE	

MICHIGAN
DEPARTMENT OF CONSERVATION
PARKS AND RECREATION DIVISION

WARMING HOUSE
PORCUPINE MTS RECREATION AREA

SHEET NO. 3 OF 6

PLAN NO. A-106