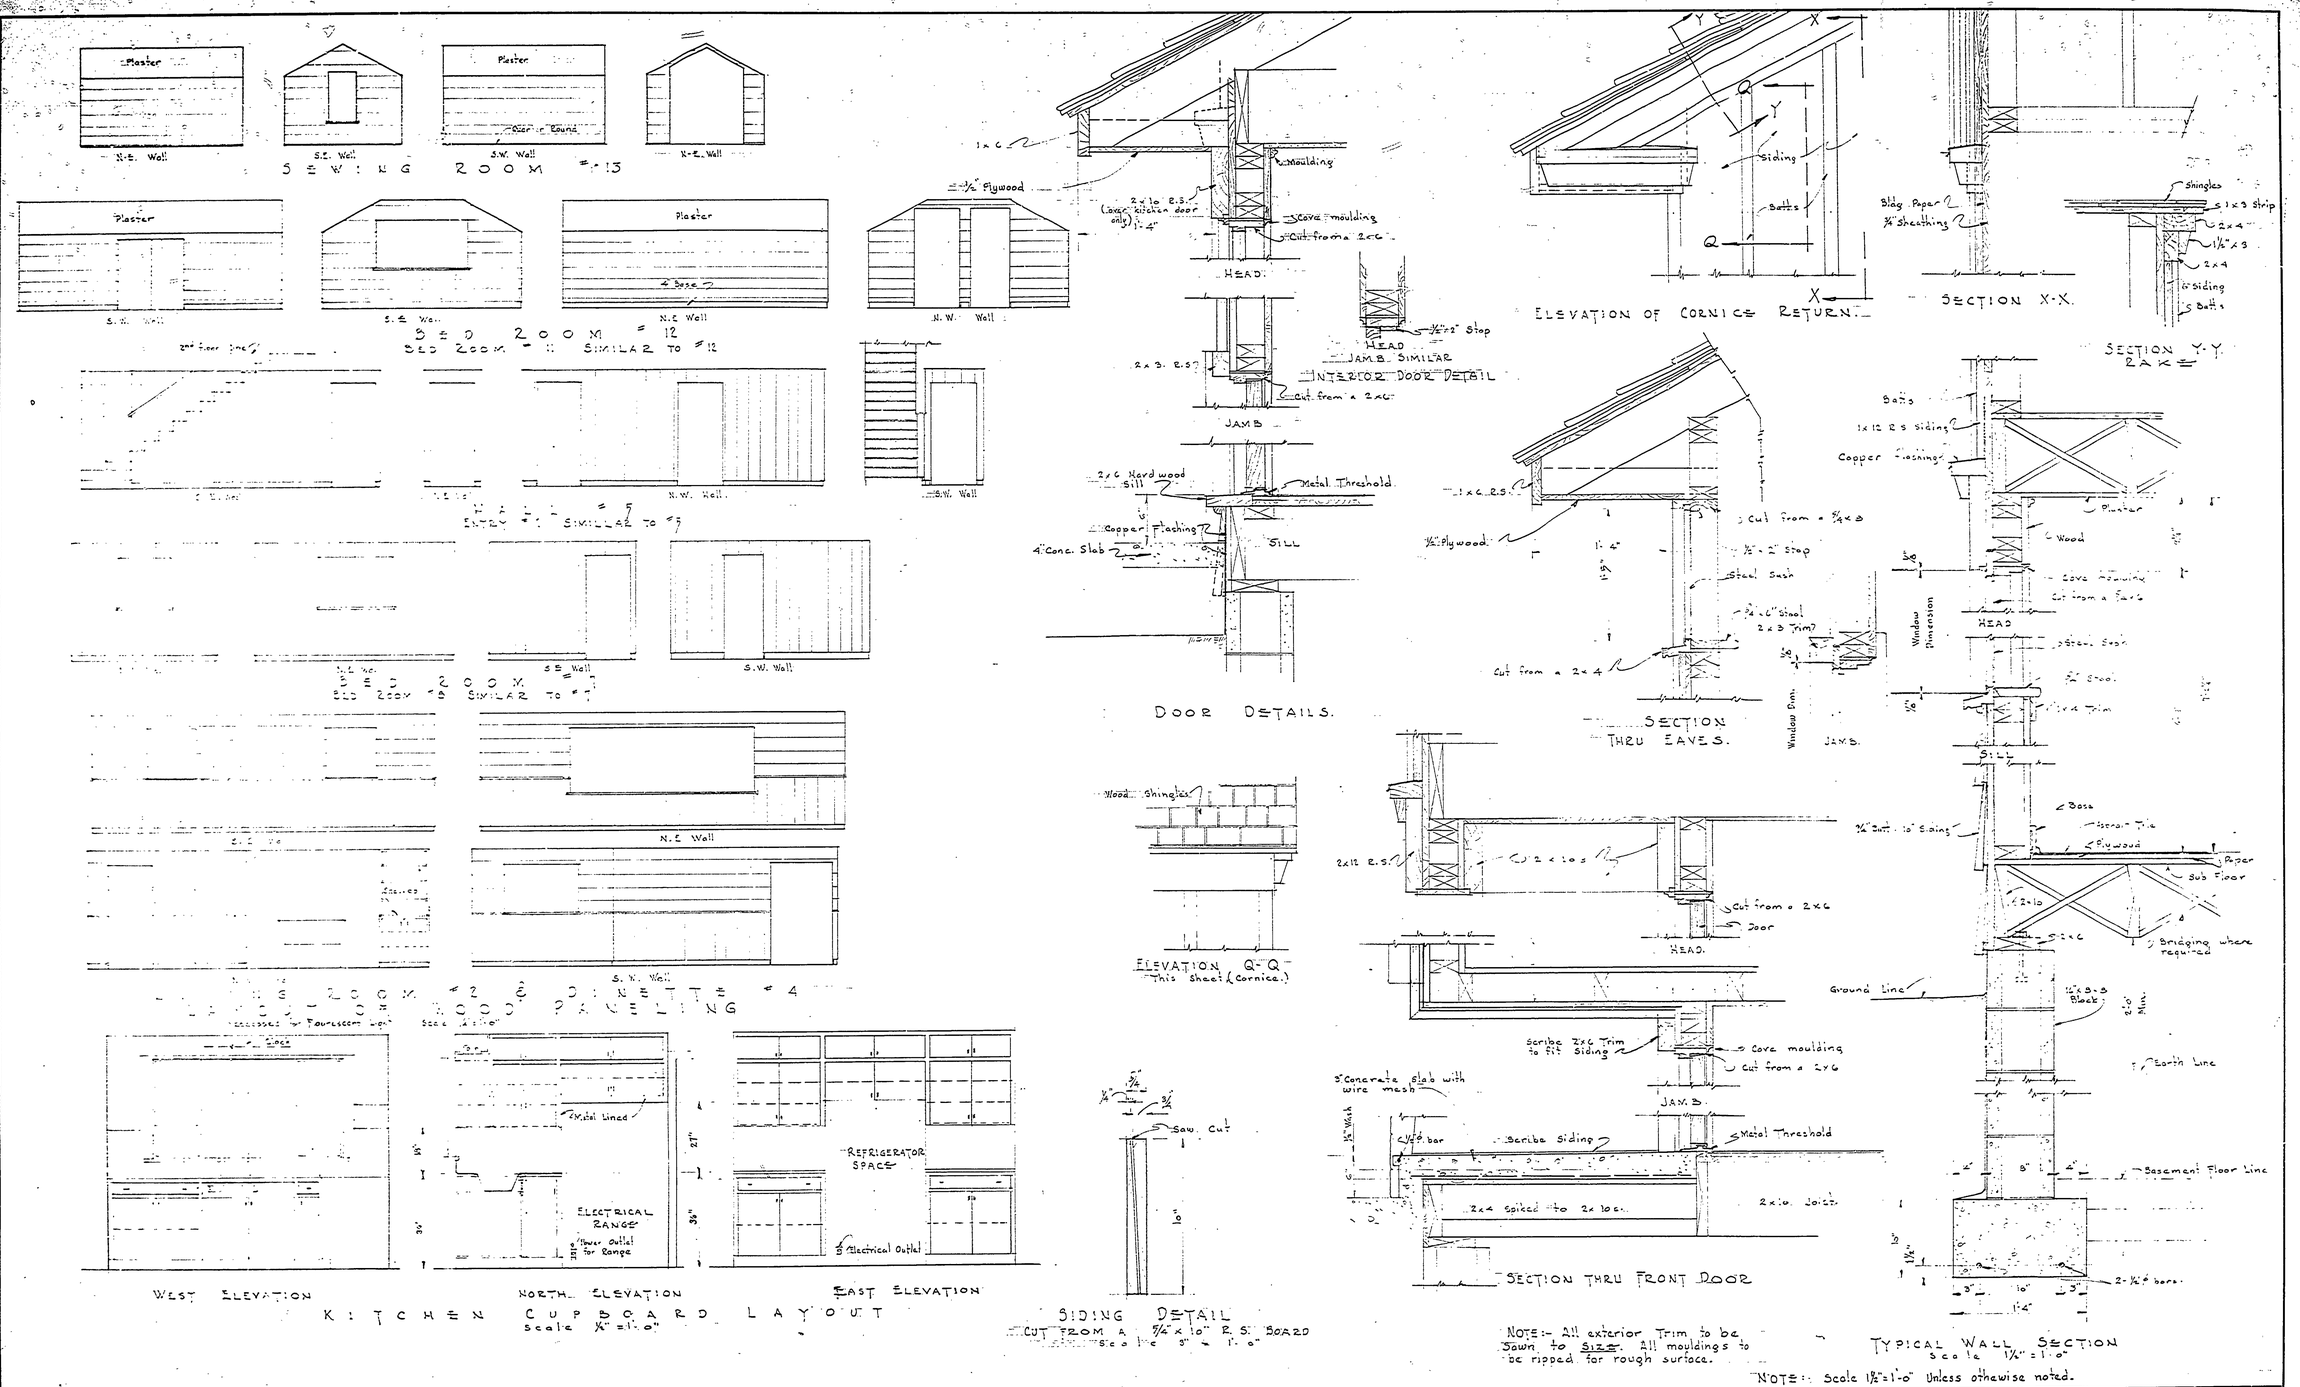

NOTE:- All exterior Trim to be Sawn to SIZE. All mouldings to be ripped for rough surface.

TYPICAL WALL SECTION
Scale 1½" = 1'-0"

NOTE:- Scale 1½" = 1'-0" Unless otherwise noted.

NO.	DATE	BY	REVISIONS
1			
2			
3			
4			
5			
6			

		DATE
APPROVED BY		
ASSISTANT CHIEF IN CHARGE OF DESIGN		DATE 12-17-52
REVIEWED BY SECTIONS		
ARCHITECTURAL	J.T.R.	9-19-50
ENGINEERING	H.C.H.	12-14-50
LANDSCAPE	J.T.R.	9-19-50
DRAWN BY J.W.F.		(2-10-50)
TRACED BY J.W.F.		
CHECKED BY		9-11-50
DATE		

MICHIGAN
DEPARTMENT OF CONSERVATION
PARKS AND RECREATION DIVISION

PORCUPINE MOUNTAINS STATE PARK
MANAGER'S RESIDENCE.

SHEET NO. 4 OF 4

PLAN NO. A 108