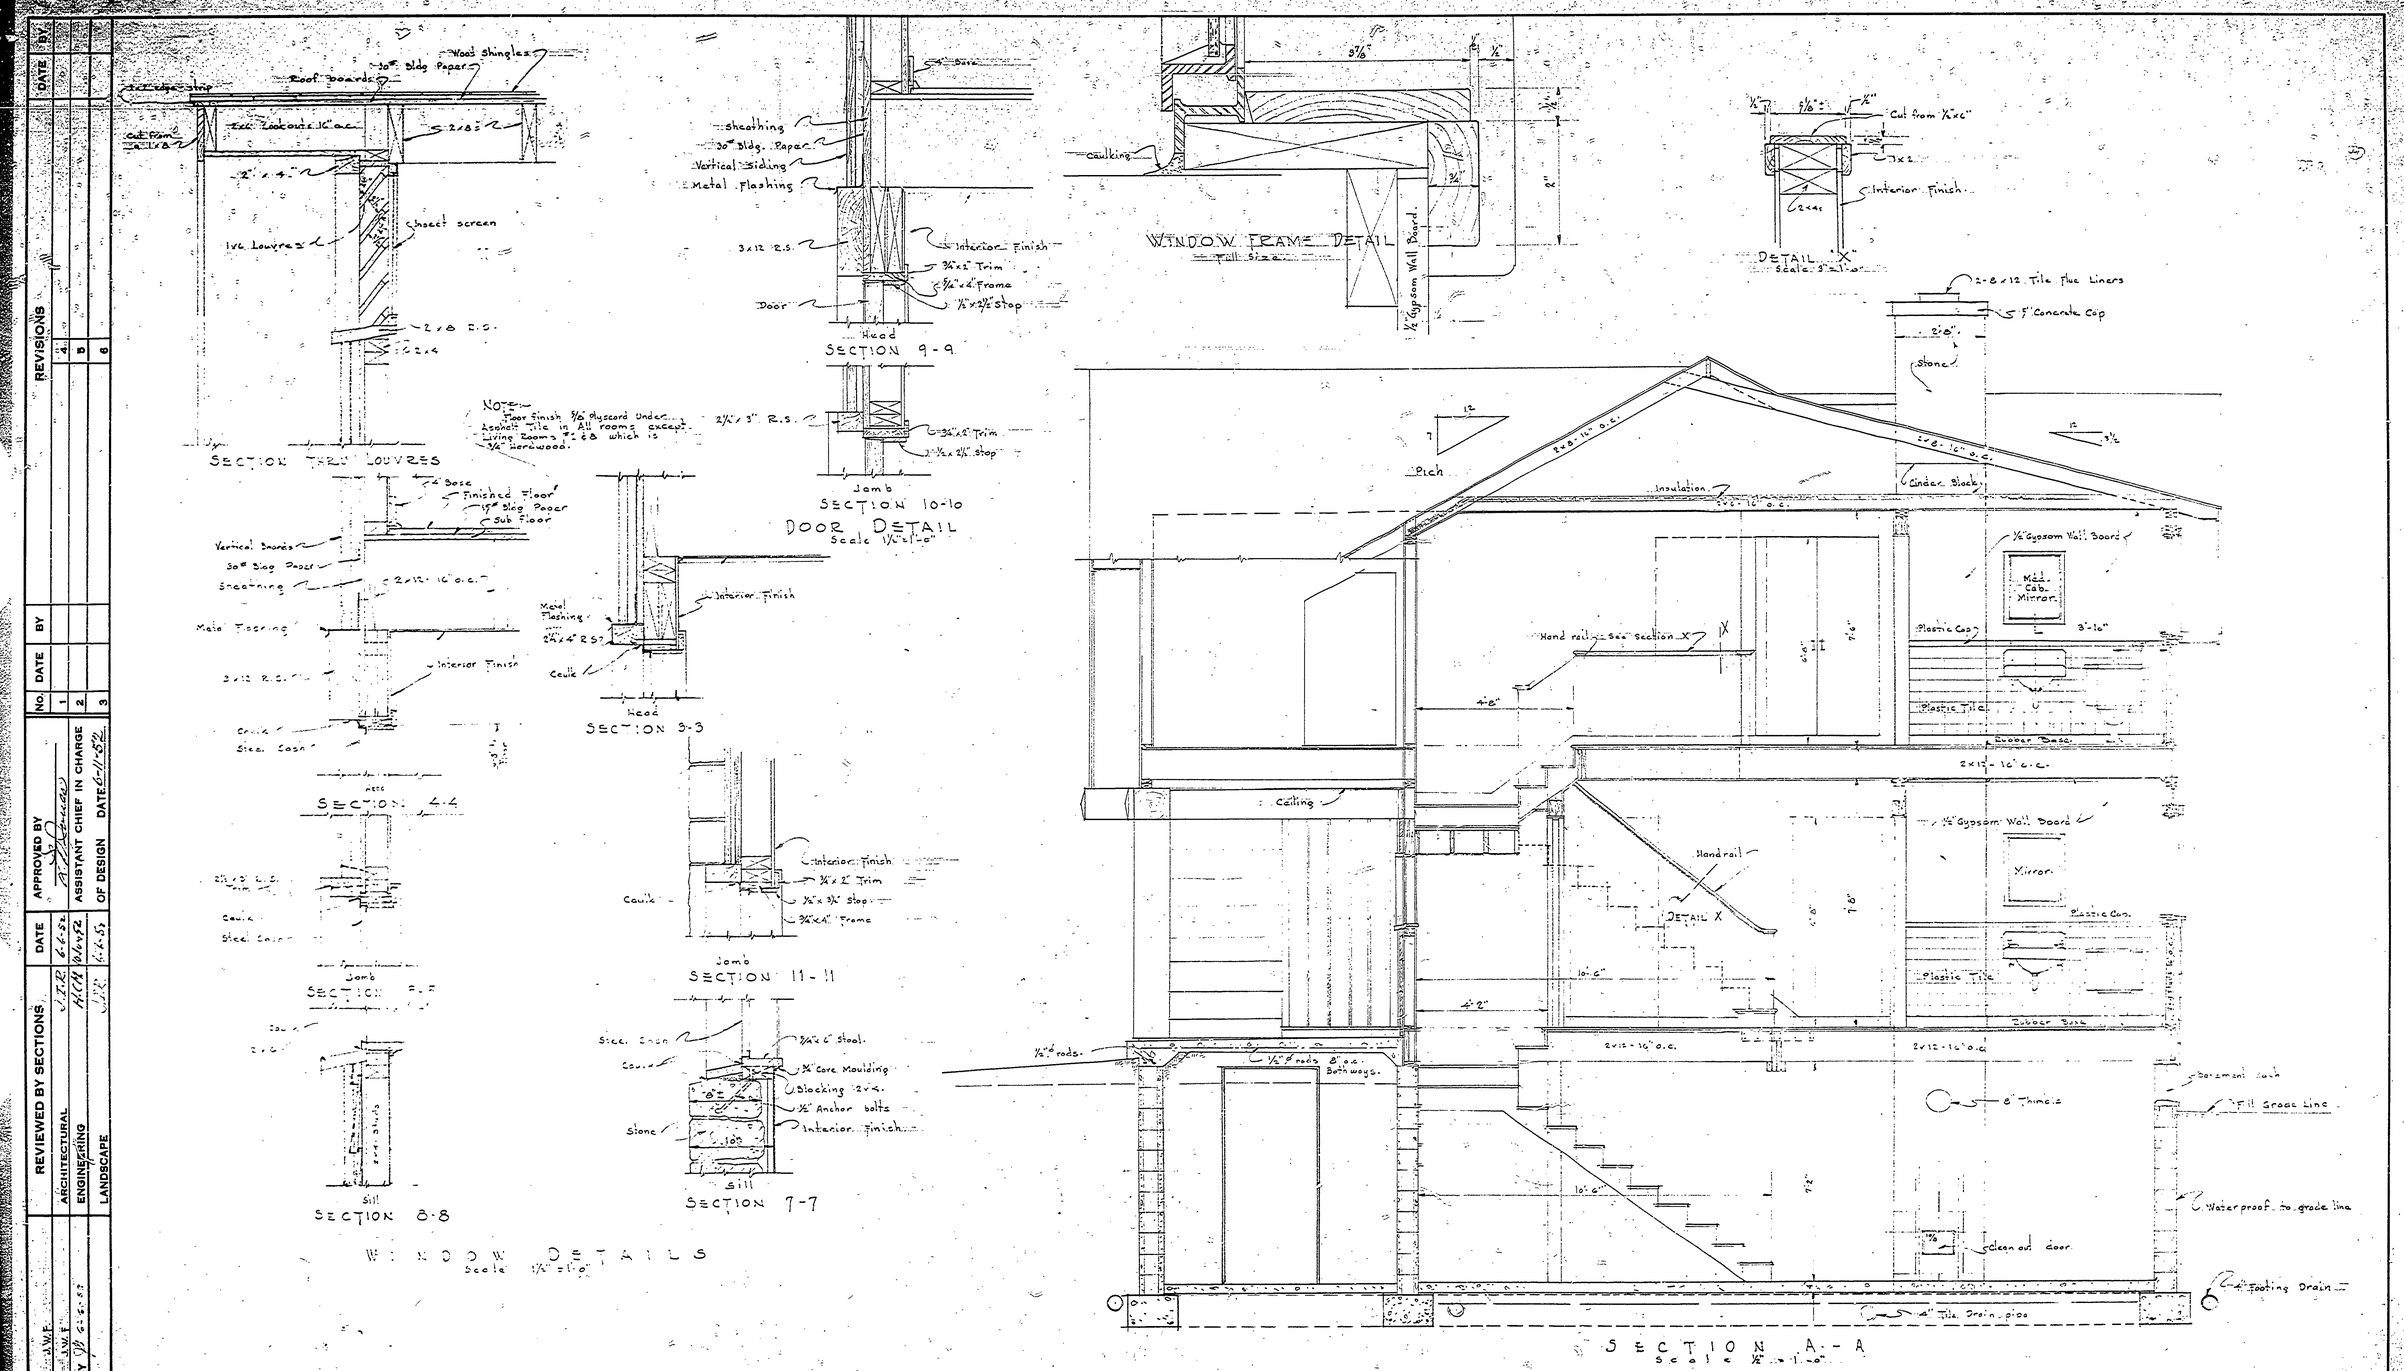

REVISIONS			
4			
5			
6			

NO.	DATE	BY
1		
2		
3		

APPROVED BY		
ASSISTANT CHIEF IN CHARGE OF DESIGN		DATE 6-11-52

REVIEWED BY SECTIONS		DATE
ARCHITECTURAL	J.F.R.	6-6-52
ENGINEERING	H.C.M.	6-6-52
LANDSCAPE	J.J.K.	6-6-52

DRAWN BY	J.W.F.
TRACED BY	J.W.F.
CHECKED BY	6-6-52
DATE	

MICHIGAN
DEPARTMENT OF CONSERVATION
PARKS AND RECREATION DIVISION

PORCUPINE MOUNTAINS STATE PARK.
STAFF QUARTERS.

SHEET NO. 5 OF 8

PLAN NO. A-109