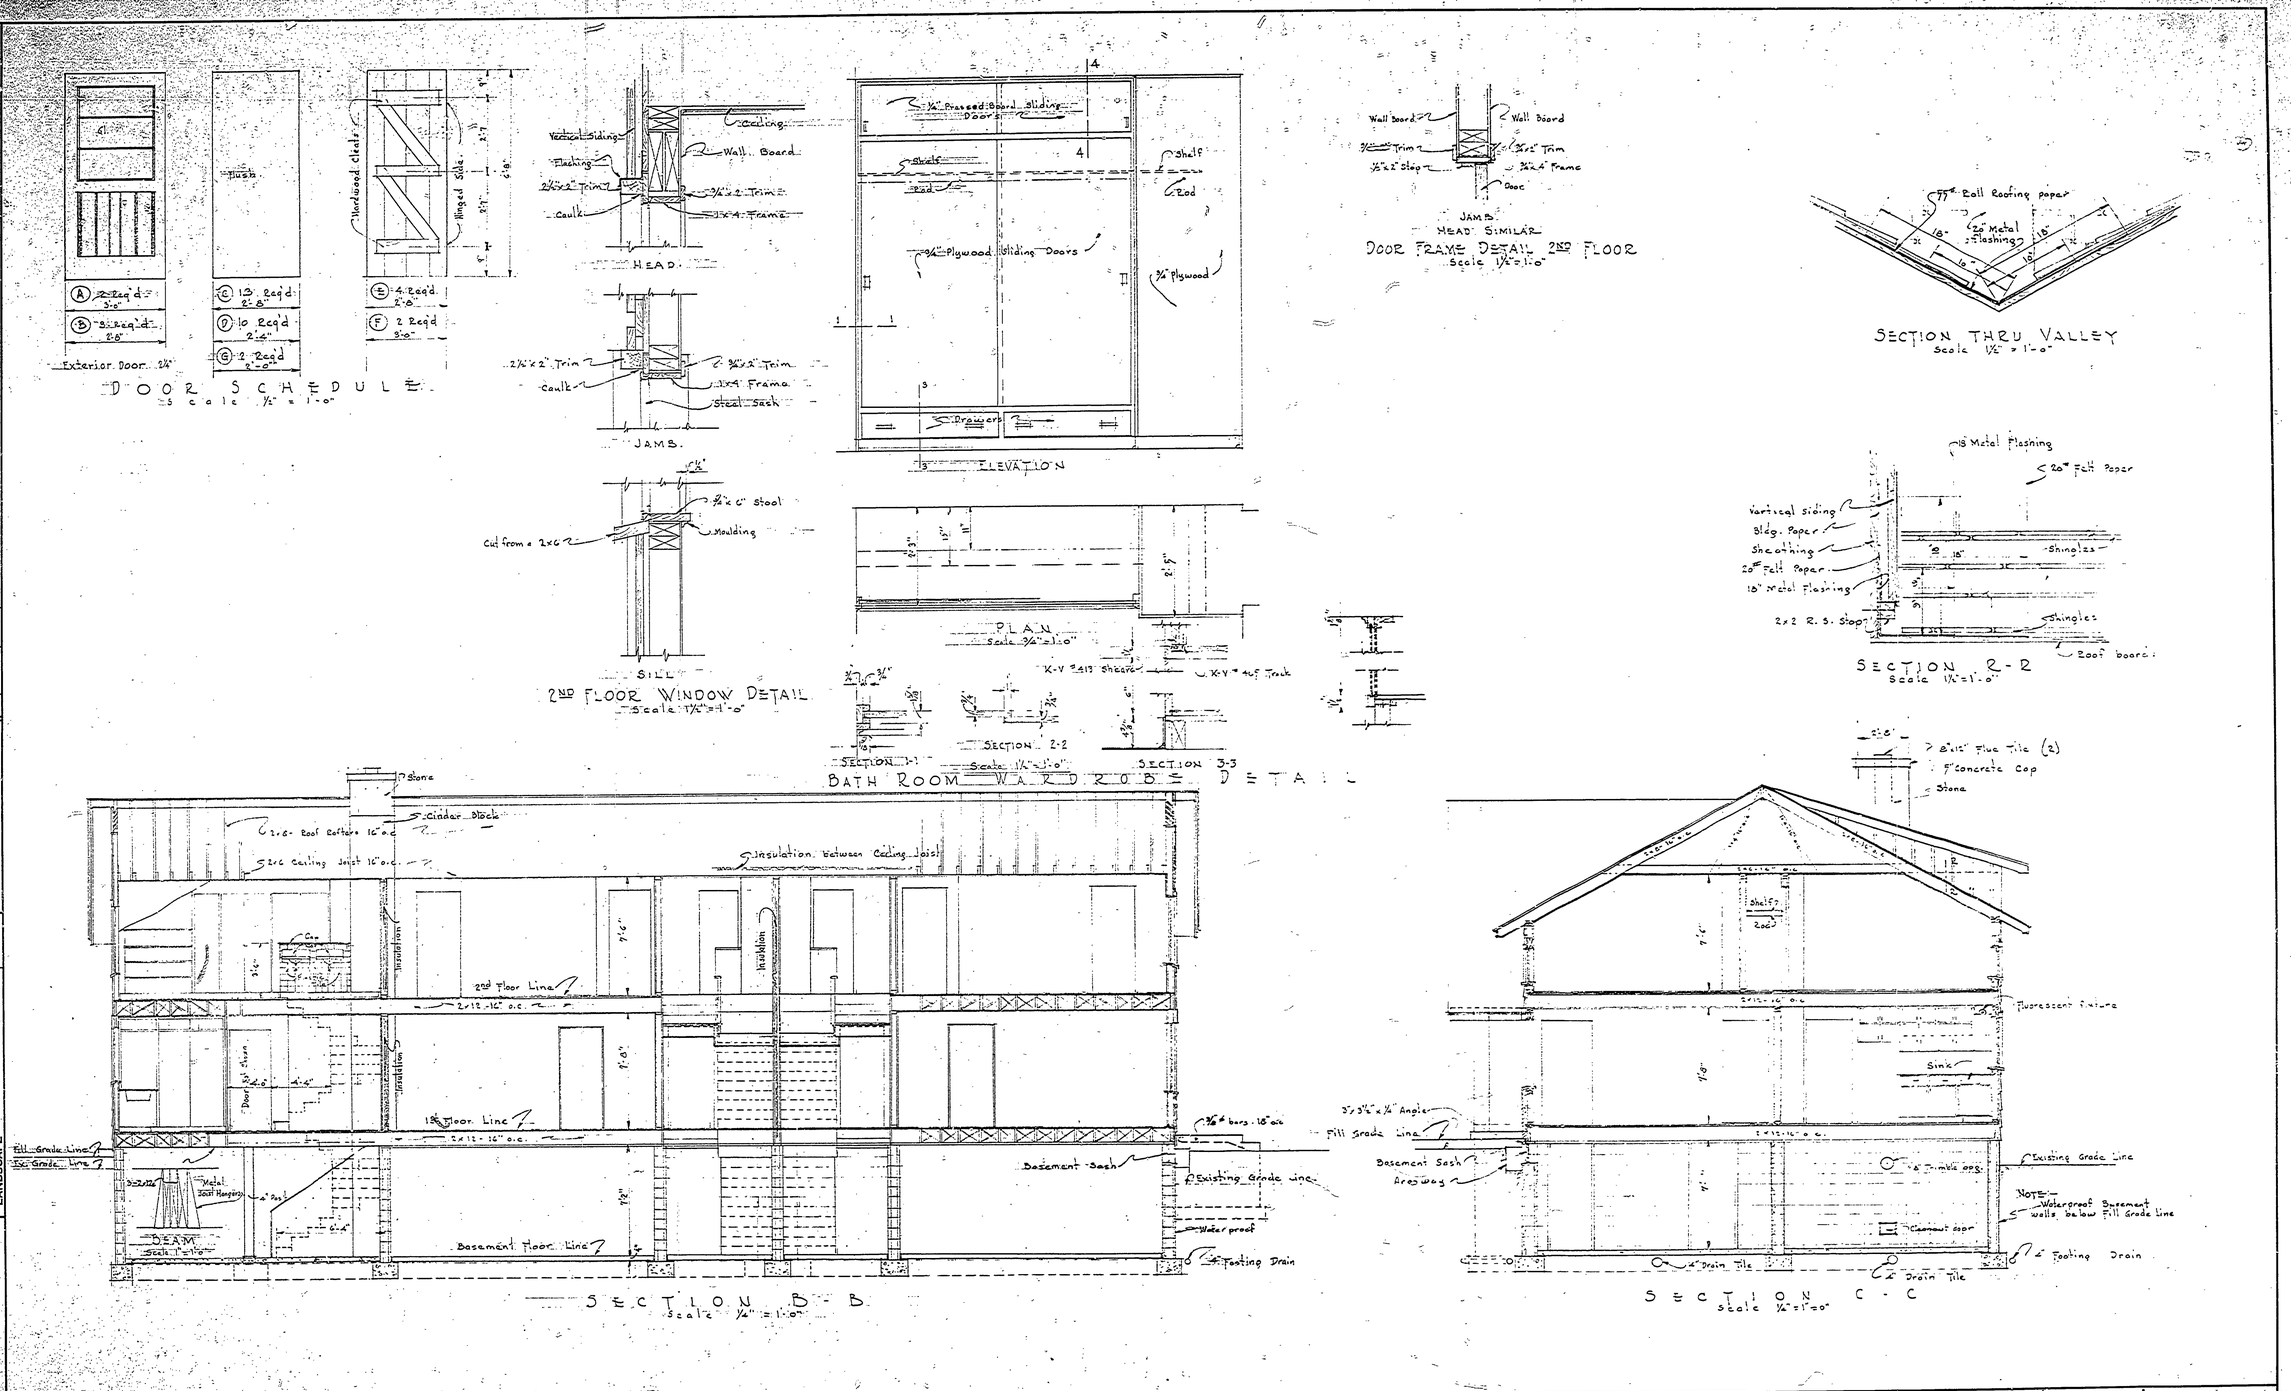

NO.	DATE	BY
1		
2		
3		

REVISIONS

NO.	DATE	BY
4		
5		
6		

		DATE	APPROVED BY
REVIEWED BY SECTIONS	ARCHITECTURAL	6-6-52	ASSISTANT CHIEF IN CHARGE OF DESIGN
	ENGINEERING	10-Jun-52	
	LANDSCAPE	6-6-52	DATE 6-11-52

DESIGNED BY: LINN, D. GREENWOOD DATE: 11-25-51
DRAWN BY: W.F. DATE: 11-25-51
TRACED BY: W.F. DATE: 11-25-51
CHECKED BY: 6-6-52
DATE:

MICHIGAN
DEPARTMENT OF CONSERVATION
PARKS AND RECREATION DIVISION

PORCUPINE MOUNTAINS STATE PARK
STAFF QUARTERS

SHEET NO. 6 OF 8

PLAN NO. A-109