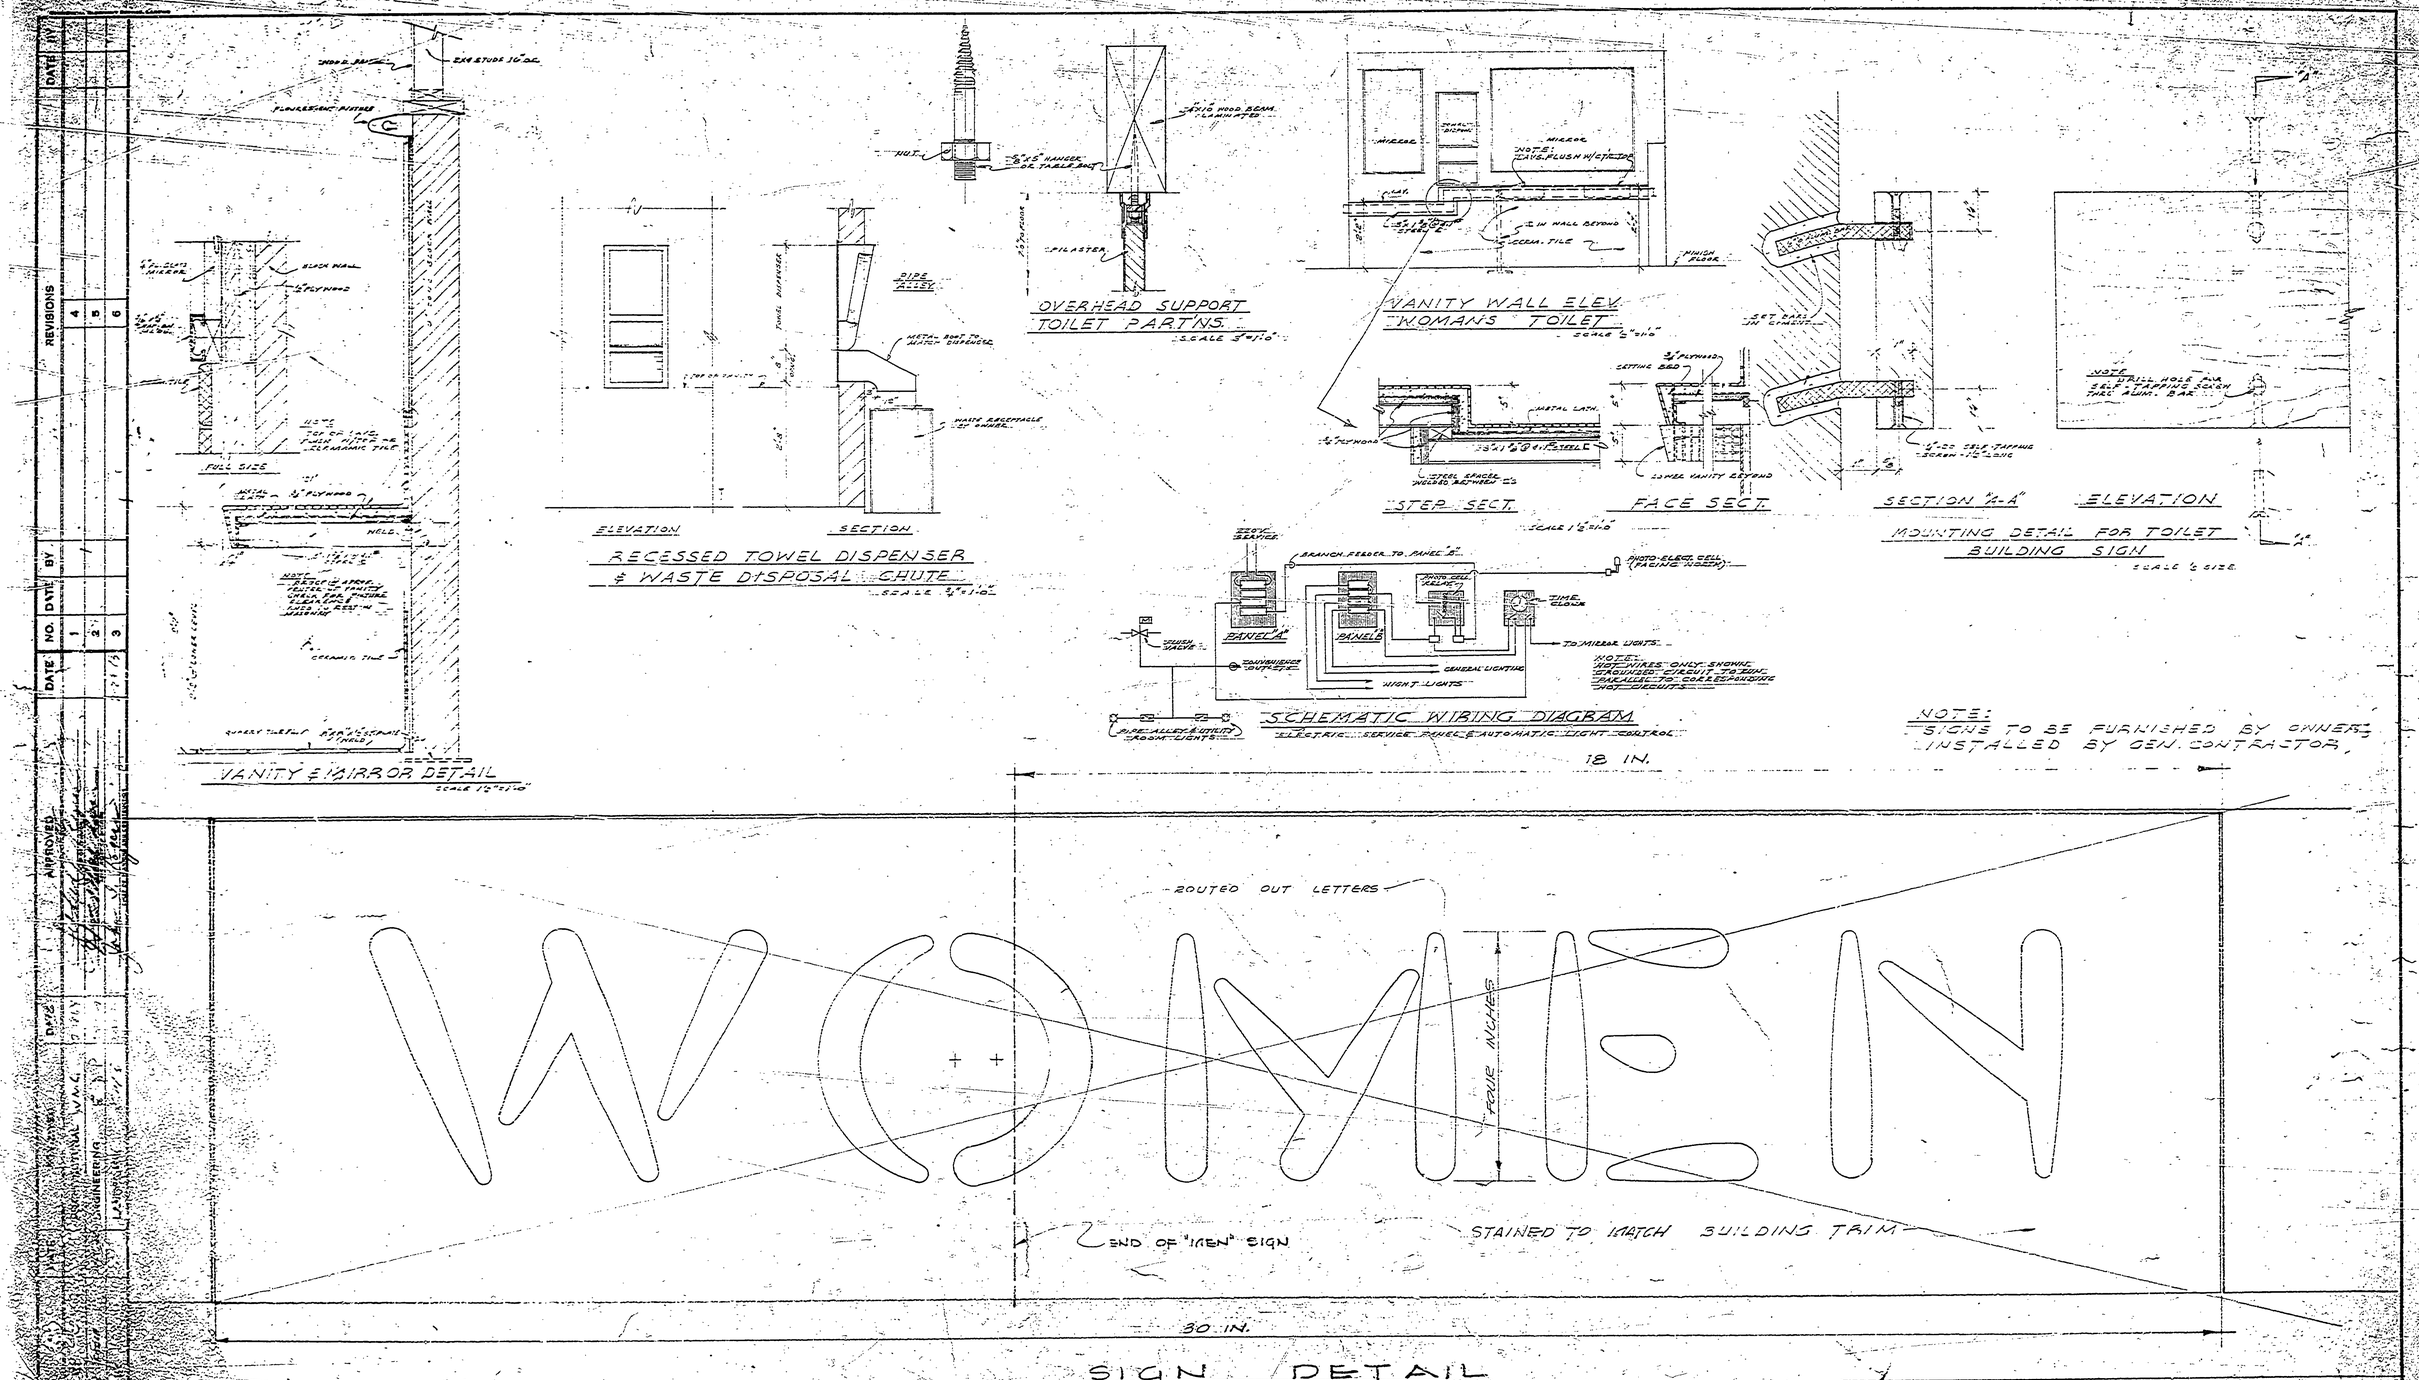

DATE	BY	REVISIONS	DATE	BY
		4		
		5		
		6		

DATE	NO.	DATE	BY
	1		
	2		
2-1-73	3		

APPROVED

DATE		DATE
	ARCHITECTURAL	
	STRUCTURAL	
	MECHANICAL	
	ENGINEERING	
	LANDSCAPE ARCH.	

DESIGN: [illegible]
DRAWN: [illegible]
CHECKED: [illegible]

MICHIGAN
DEPARTMENT OF CONSERVATION
PARKS AND RECREATION DIVISION

SIGN DETAILS — MISC. DETAILS
PORCUPINE MOUNTAIN STATE PARK
TOILET & SHOWER BUILDING #3A
PRESQUE ISLE SECTION

SHEET NO. 4 OF 4

PLAN NO. A-113