COMMERCIAL BLUEPRINT SERVICE 509 5-65

MICHIGAN DEPARTMENT OF CONSERVATION
DIVISION OF PARKS AND RECREATION

PORCUPINE MOUNTAIN STATE PARK
PRESQUE ISLE SECTION

CONSTRUCTION PLANS FOR.

TOILET & SHOWER BUILDING
AND
ENTRANCE BUILDING

CONTRUCTION NO. 976-002-9-C5

Arthur T. Elmer — 7-20-64
CHIEF, PARKS & RECREATION DIV. — DATE

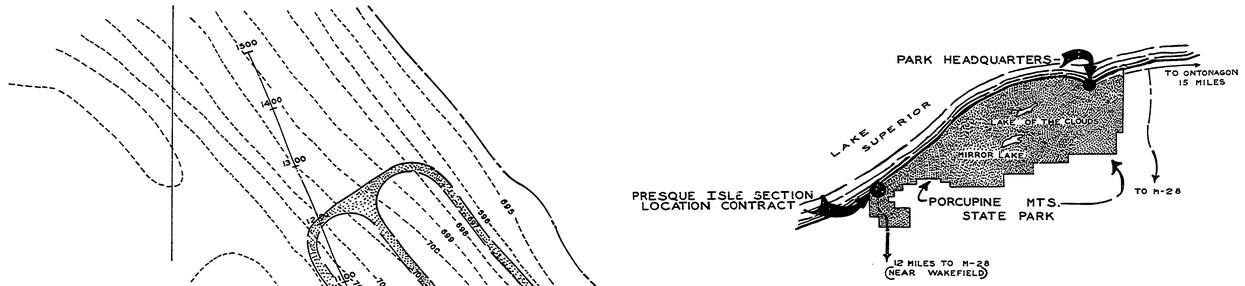

LOCATION MAP

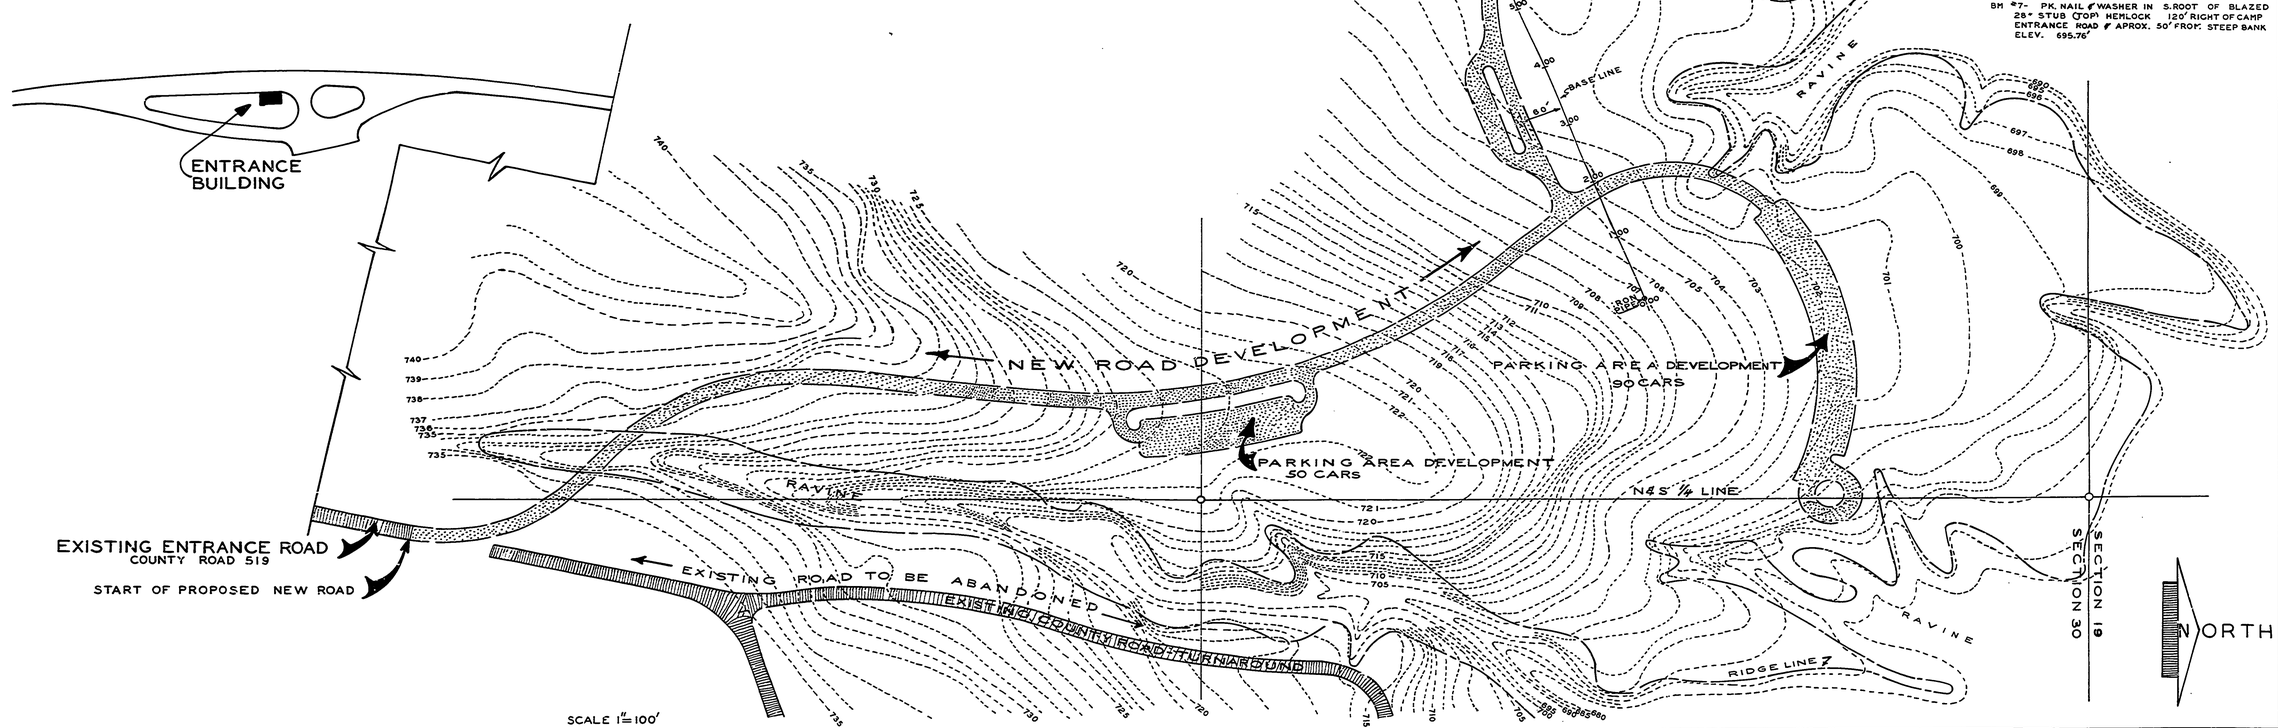

INDEX OF SHEETS

SHEET NO.	
1 OF 4	COVER SHEET
2 OF 4	FOUNDATION & FL. PLAN TOILET & SHOWER BLDG.
3 OF 4	PLUMBING & ELECTRICAL PLANS - TOIL. & SHWR. BLDG.
4 OF 4	SIGN & MISC. DETAILS
1 OF 1	ENTRANCE BUILDING

SURVEYED BY		DRAWN BY J. Lillibridge	11-7-	NO.	DATE	BY	REVISIONS	NO.	DATE	BY	REVISIONS	MICHIGAN DEPARTMENT OF CONSERVATION	PORCUPINE MOUNTAIN STATE PARK TOILET & SHOWER BLDG.— ENTRANCE BLDG. PRESQUE ISLE SECTION
DESIGNED BY		CHECKED BY	67	1.				3.					SHEET NO. ___ OF ___ FOR PROJECT NO. ___
	DATE		DATE	2.				4.					SHEET 1 OF 4 PLAN NO. A-113