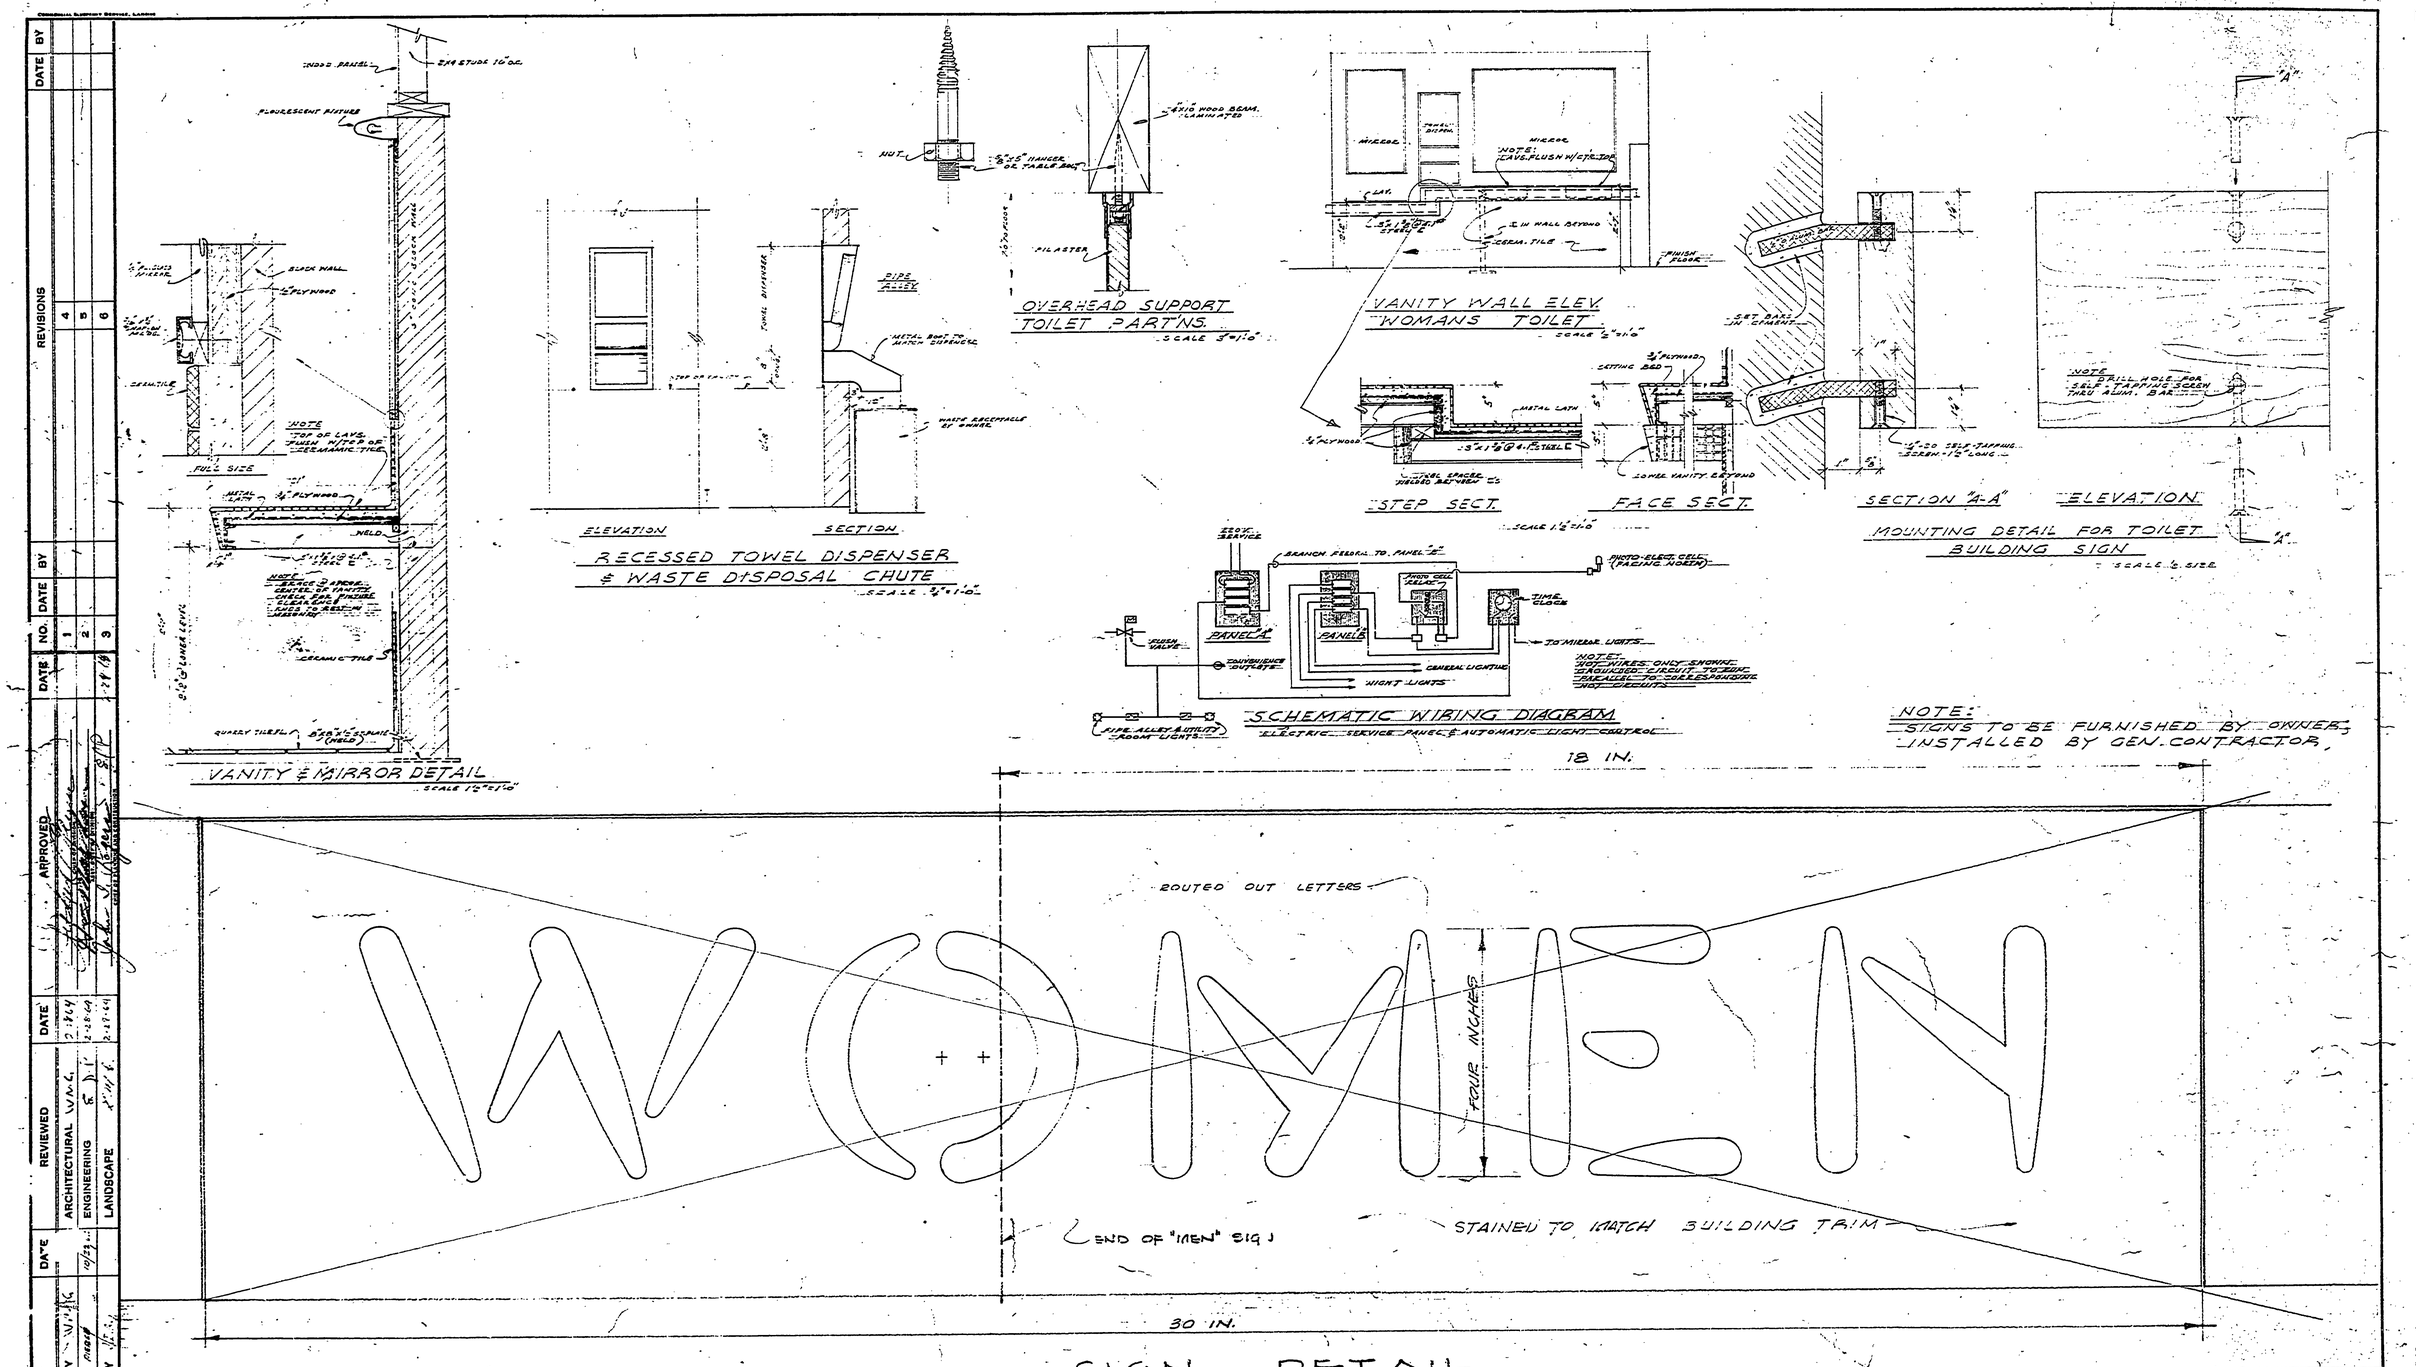

DESIGNED BY	W.H.K.	10/23	
DRAWN BY	[illegible]		
CHECKED BY	[illegible]		

REVIEWED		DATE
ARCHITECTURAL	W.N.C.	2-28-49
ENGINEERING	[illegible]	2-28-49
LANDSCAPE	[illegible]	2-28-49

APPROVED

REVISIONS					
NO.	DATE	BY	4	5	6
1					
2					
3					

MICHIGAN
DEPARTMENT OF CONSERVATION
PARKS AND RECREATION DIVISION

SIGN DETAILS – MISC. DETAILS
PORCUPINE MOUNTAIN STATE PARK
TOILET & SHOWER BUILDING #3A
PRESQUE ISLE SECTION

SHEET NO. 4 OF 4

PLAN NO. A-113