R-1638 COMMERCIAL BLUEPRINT SERVICE 500 11-74 59602

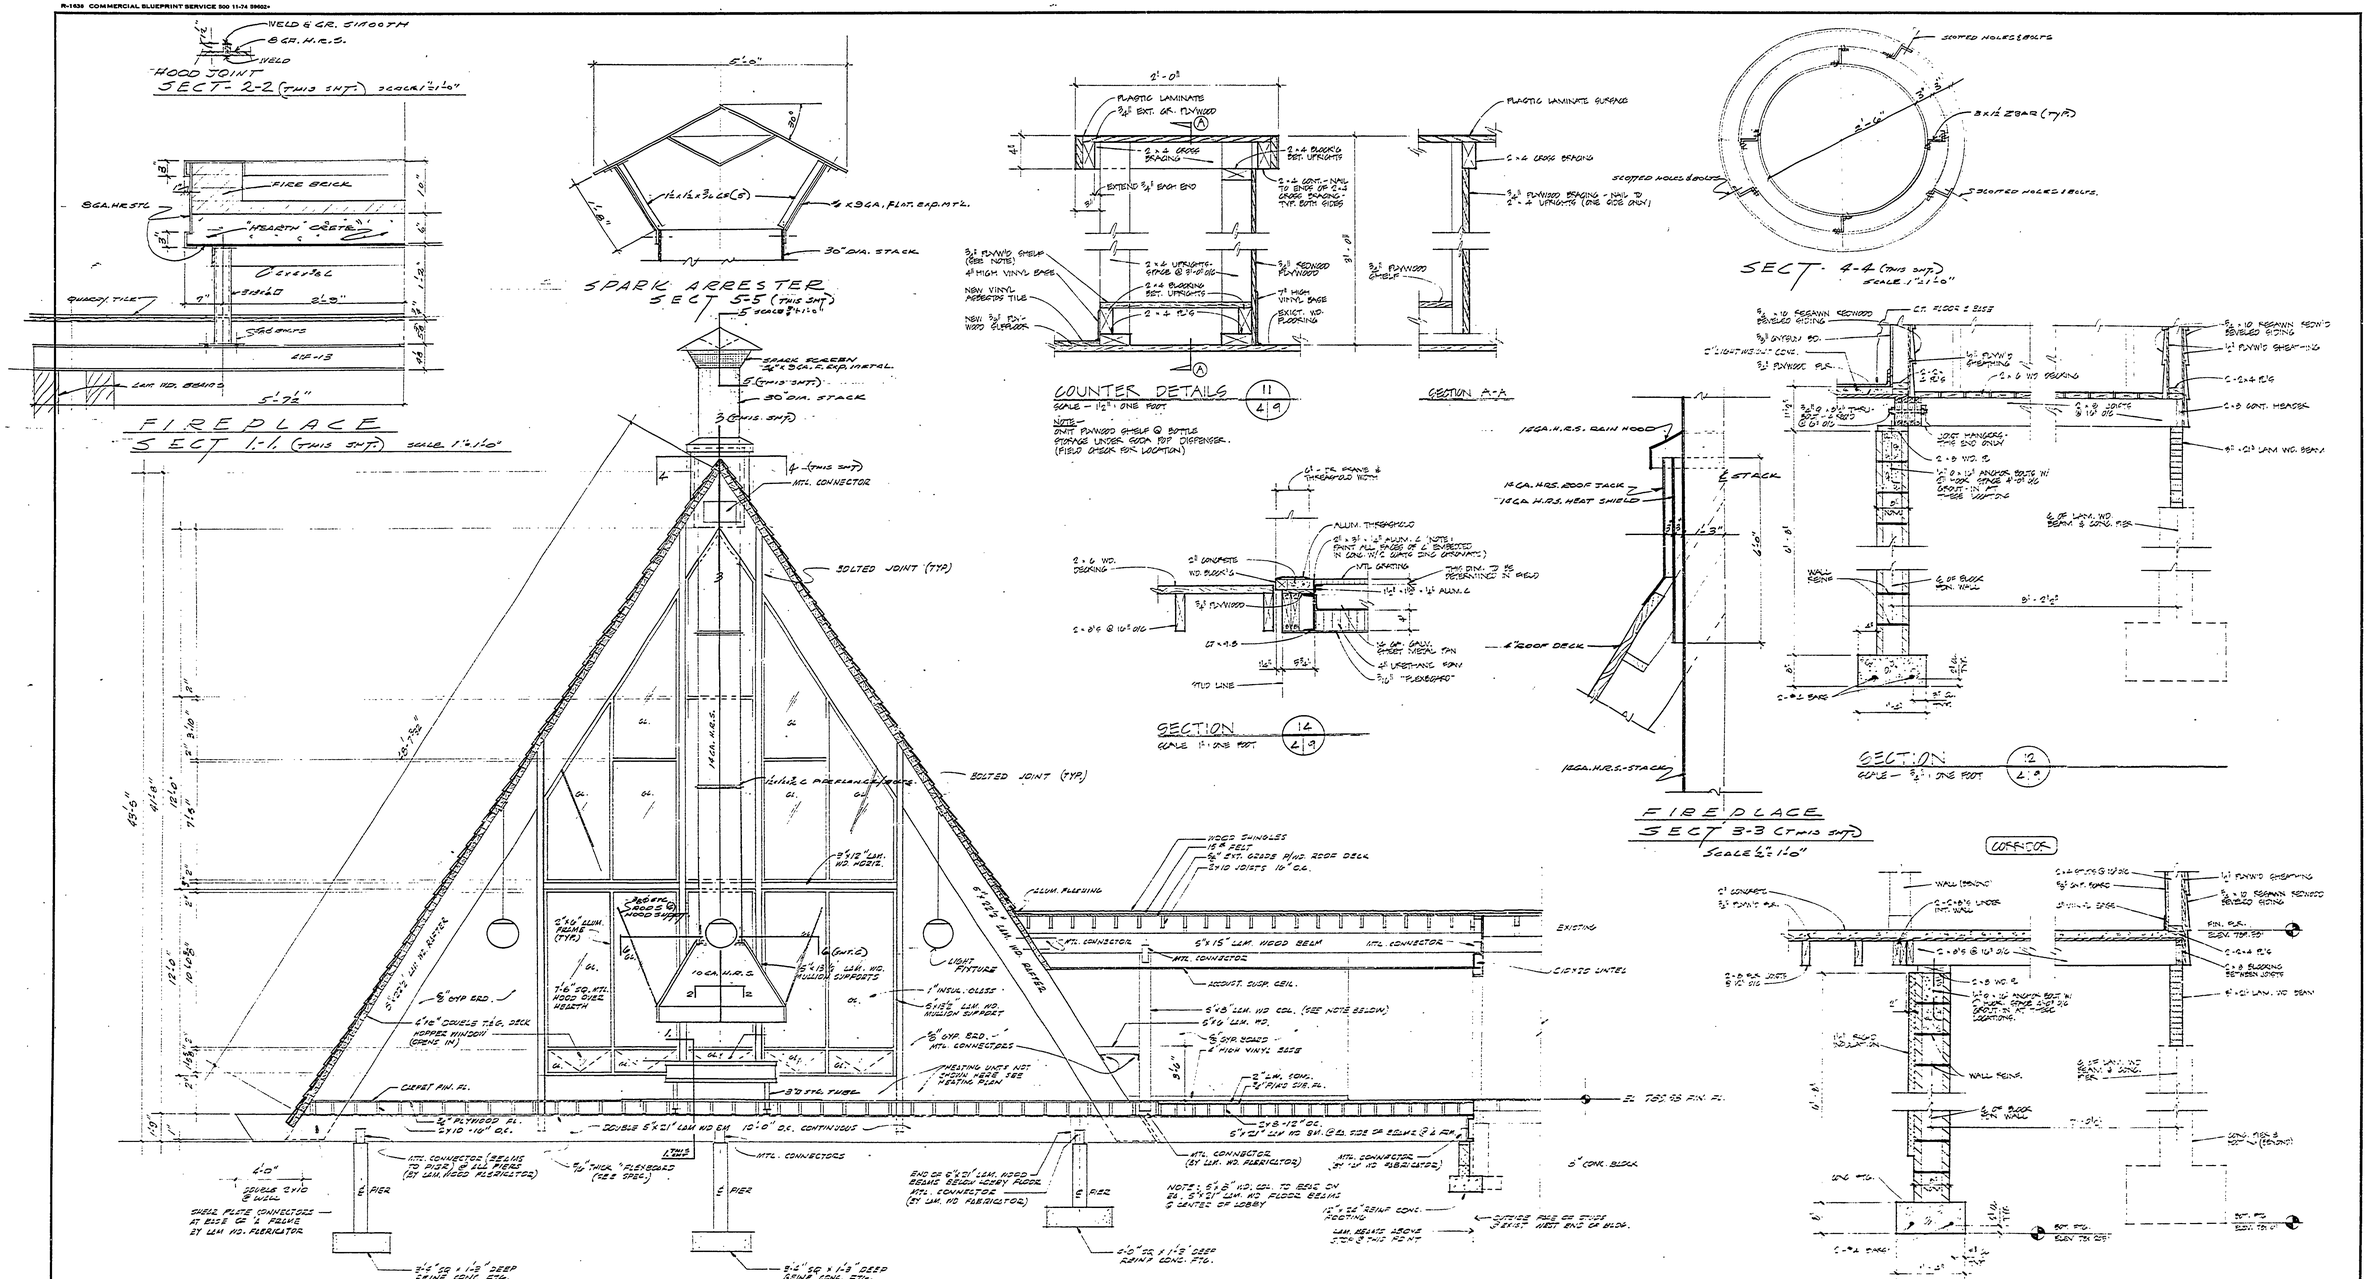

SURVEYED BY		DRAWN BY GRC & JEF	4/75	NO.	DATE	BY	REVISIONS	NO.	DATE	BY	REVISIONS	MICHIGAN DEPARTMENT OF NATURAL RESOURCES	SECTIONS & DETAILS SHEET TITLE	AREA OR PARK: PROVINE MOUNTAIN STATE PARK	PROJECT NO. 21-1171
DESIGNED BY GRC & JEF	4/75	CHECKED BY		1.				3.						PROJECT: SKI CHALET ADDITION	SHEET 9 OF 15
	DATE		DATE	2.				4.							PLAN NO. A-118