BORROW REQUIREMENTS					
WHERE REQUIRED STA. TO STA.	AMOUNT REQUIRED	AMOUNT AVAILABLE	SOILS SERIES	PIT LOCATION	

ONTONAGON COUNTY ROAD COMMISSION
IN CO-OPERATION WITH
MICHIGAN STATE HIGHWAY DEPARTMENT
AND
BUREAU OF PUBLIC ROADS

PLAN AND PROFILE OF PROPOSED

FEDERAL AID SECONDARY PROJECT NO. MICHGAN S1040(1)

ONTONAGON COUNTY
CARP LAKE TOWNSHIP

P. B. R. DIV. NO.	STATE	FEDERAL PROJECT	FISCAL YEAR	SHEET NO.	TOTAL SHEETS
4	MICH.	S1040( )	1955	[illegible]	14
ROUTE	STATE PROJECT	COUNTY	T. W. P.	SHEET NO.	TOTAL SHEETS
	CS 66-35	Ontonagon	Carp Lake	1	14

THE IMPROVEMENTS COVERED BY THESE PLANS SHALL BE DONE IN ACCORDANCE WITH THE MICHIGAN STATE HIGHWAY DEPARTMENT CURRENT STANDARD SPECIFICATIONS AND SUPPLEMENTAL SPECIFICATIONS.

PROVISIONS WILL BE MADE FOR CONTROL OF EROSION ON SHOULDERS AND SLOPES BY MEANS OF SEEDING, SODDING, OR OTHER ACCEPTABLE METHODS, EITHER AS A PART OF THIS CONTRACT, OR TO BE DONE BY THE COUNTY UPON COMPLETION OF THE CONTRACT WORK.

CLASS B SLOPES WILL BE REQUIRED ON THIS PROJECT.

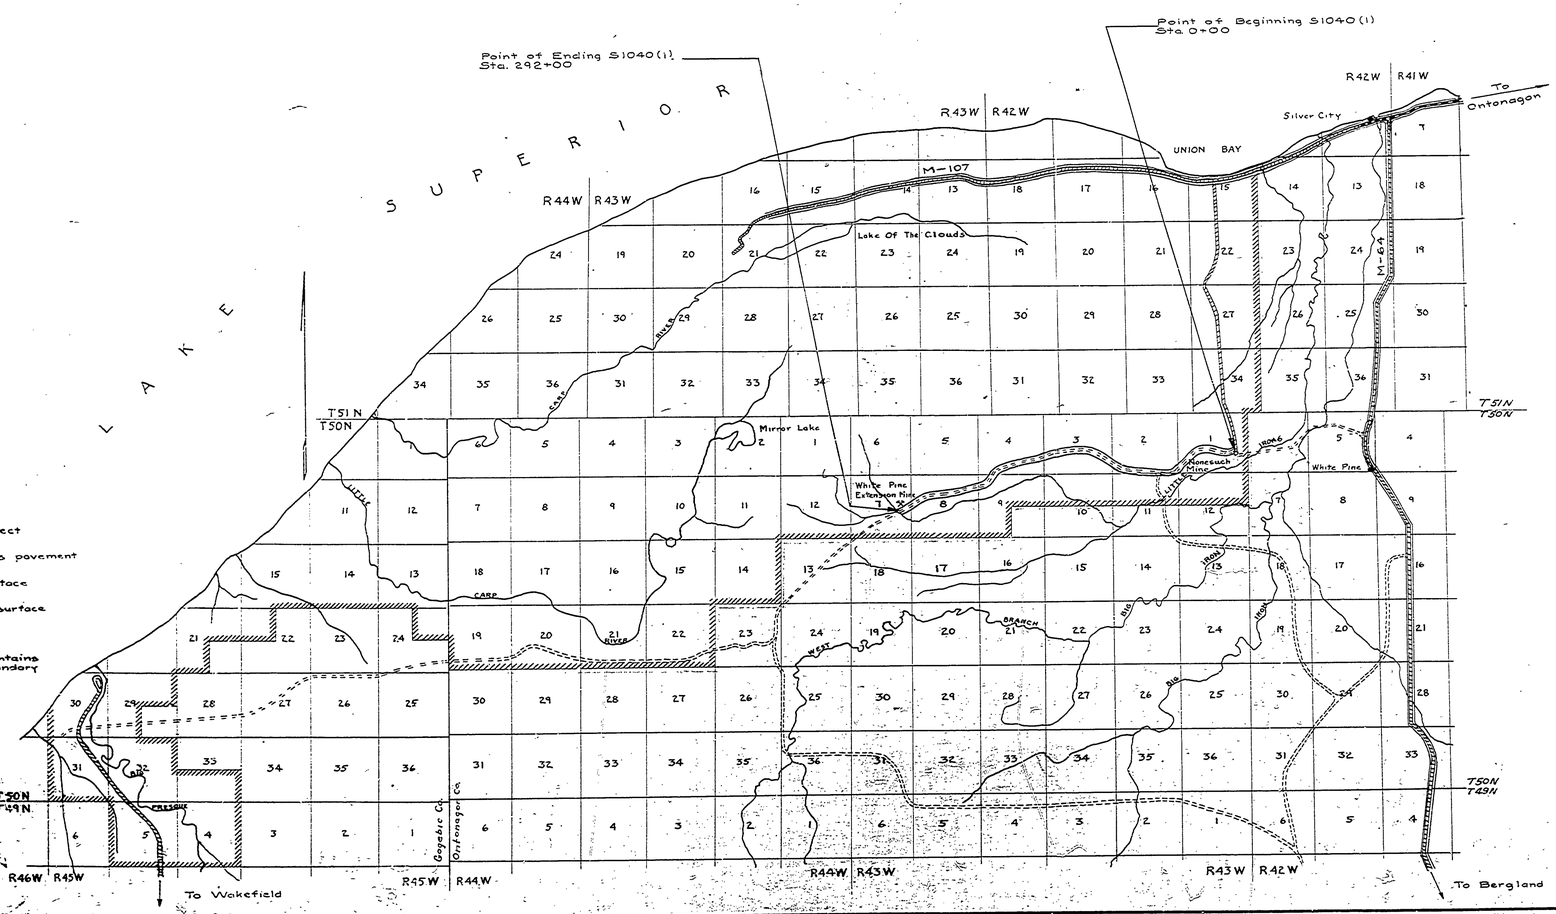

CONTRACT FOR G+D.S. AND AGG. SURF. COURSE

ONTONAGON COUNTY APPROVAL
BOARD OF COUNTY ROAD COMMISSIONERS

BY J. H. Nichol Co. Road Engineer — DATE 6-24-55

BY _____

DATE _____

STATE HIGHWAY DEPARTMENT APPROVAL

APPROVED CHARLES M. ZIEGLER, STATE HIGHWAY COMMISSIONER

BY C. Alweben, DEPUTY COMMISSIONER CHIEF ENGINEER — DATE 6-28-55

CONTRACT FOR _____

ONTONAGON COUNTY APPROVAL
BOARD OF COUNTY ROAD COMMISSIONERS

BY J. H. Nichol Co. Road Engineer — DATE 6-24-55

BY _____

DATE _____

STATE HIGHWAY DEPARTMENT APPROVAL

APPROVED CHARLES M. ZIEGLER, STATE HIGHWAY COMMISSIONER

BY C. Alweben, DEPUTY COMMISSIONER CHIEF ENGINEER — DATE 6-28-55

DEPARTMENT OF COMMERCE
BUREAU OF PUBLIC ROADS

APPROVED [redacted]
DISTRICT ENGINEER — DATE

Ontonagon Co. CS 66-35 Carp Lake Twp. Fed. 1947

STATE PROJECT CS66-35 S1040(1)