CS 66-55 S1040(3)

POT Sta. 492+27.6
Witnesses +1" x 30" bar
South 36.0' 6" Maple
S 25°E 52.5' 8" Maple
S 50°W 70.2' 12" Maple

BM#62 Elev. 1333.90
Spike & washers in
root of 12" Hemlock
Sta. 494+05 100'P

POT Sta. 498+44.7
Witnesses to ⅝" x 30" bar
S 38°W 50.0' 10" Maple
S 14°W 84.7' 8" Maple
S 08°E 78.7' 8" Maple

POT Sta. 501+76.5
Witnesses to ⅝" x 30" bar
N 28°E 74.4 12" Maple
N 12°E 86.9' 18" Maple
N 42°E 83.2' 5" Maple

BM#63 Elev. 1385.10
Spike & washers in
root of 14" Birch
Sta. 503+40 125'L

POT Sta. 506+48.3
Witnesses to ⅝" x 30" bar
N 37°W 133.6 12" Hemlock
N 10°W 96.0 18" Hemlock
S 31°E 70.0 12" Hemlock

BM#64 Elev. 1372.15
Spike & washers in
root of 10" Maple
Sta. 509+80 65'L

PI Sta. 510+70.0
Witnesses to ⅝" x 30" bar
S 30°E 30.1 36" Stub
N 38°W 106.0' 14" Maple
N 08°W 114.2' 12" Maple

POT Sta. 514+42.6
Witnesses to ⅝" x 30" bar
North 68.2 12" Maple
S 24°E 87.3 12" Maple
S 21°W 36.5 8" Maple

BM#65 Elev. 1396.54
Spike & washers in
root of 12" Maple
Sta. 517+90 75'P

POT Sta. 518+96.9
Witnesses to ⅝" x 30" bar
N 19°E 60.8 14" Birch
N 34°E 84.3 8" Maple
North 64.1 10" Birch

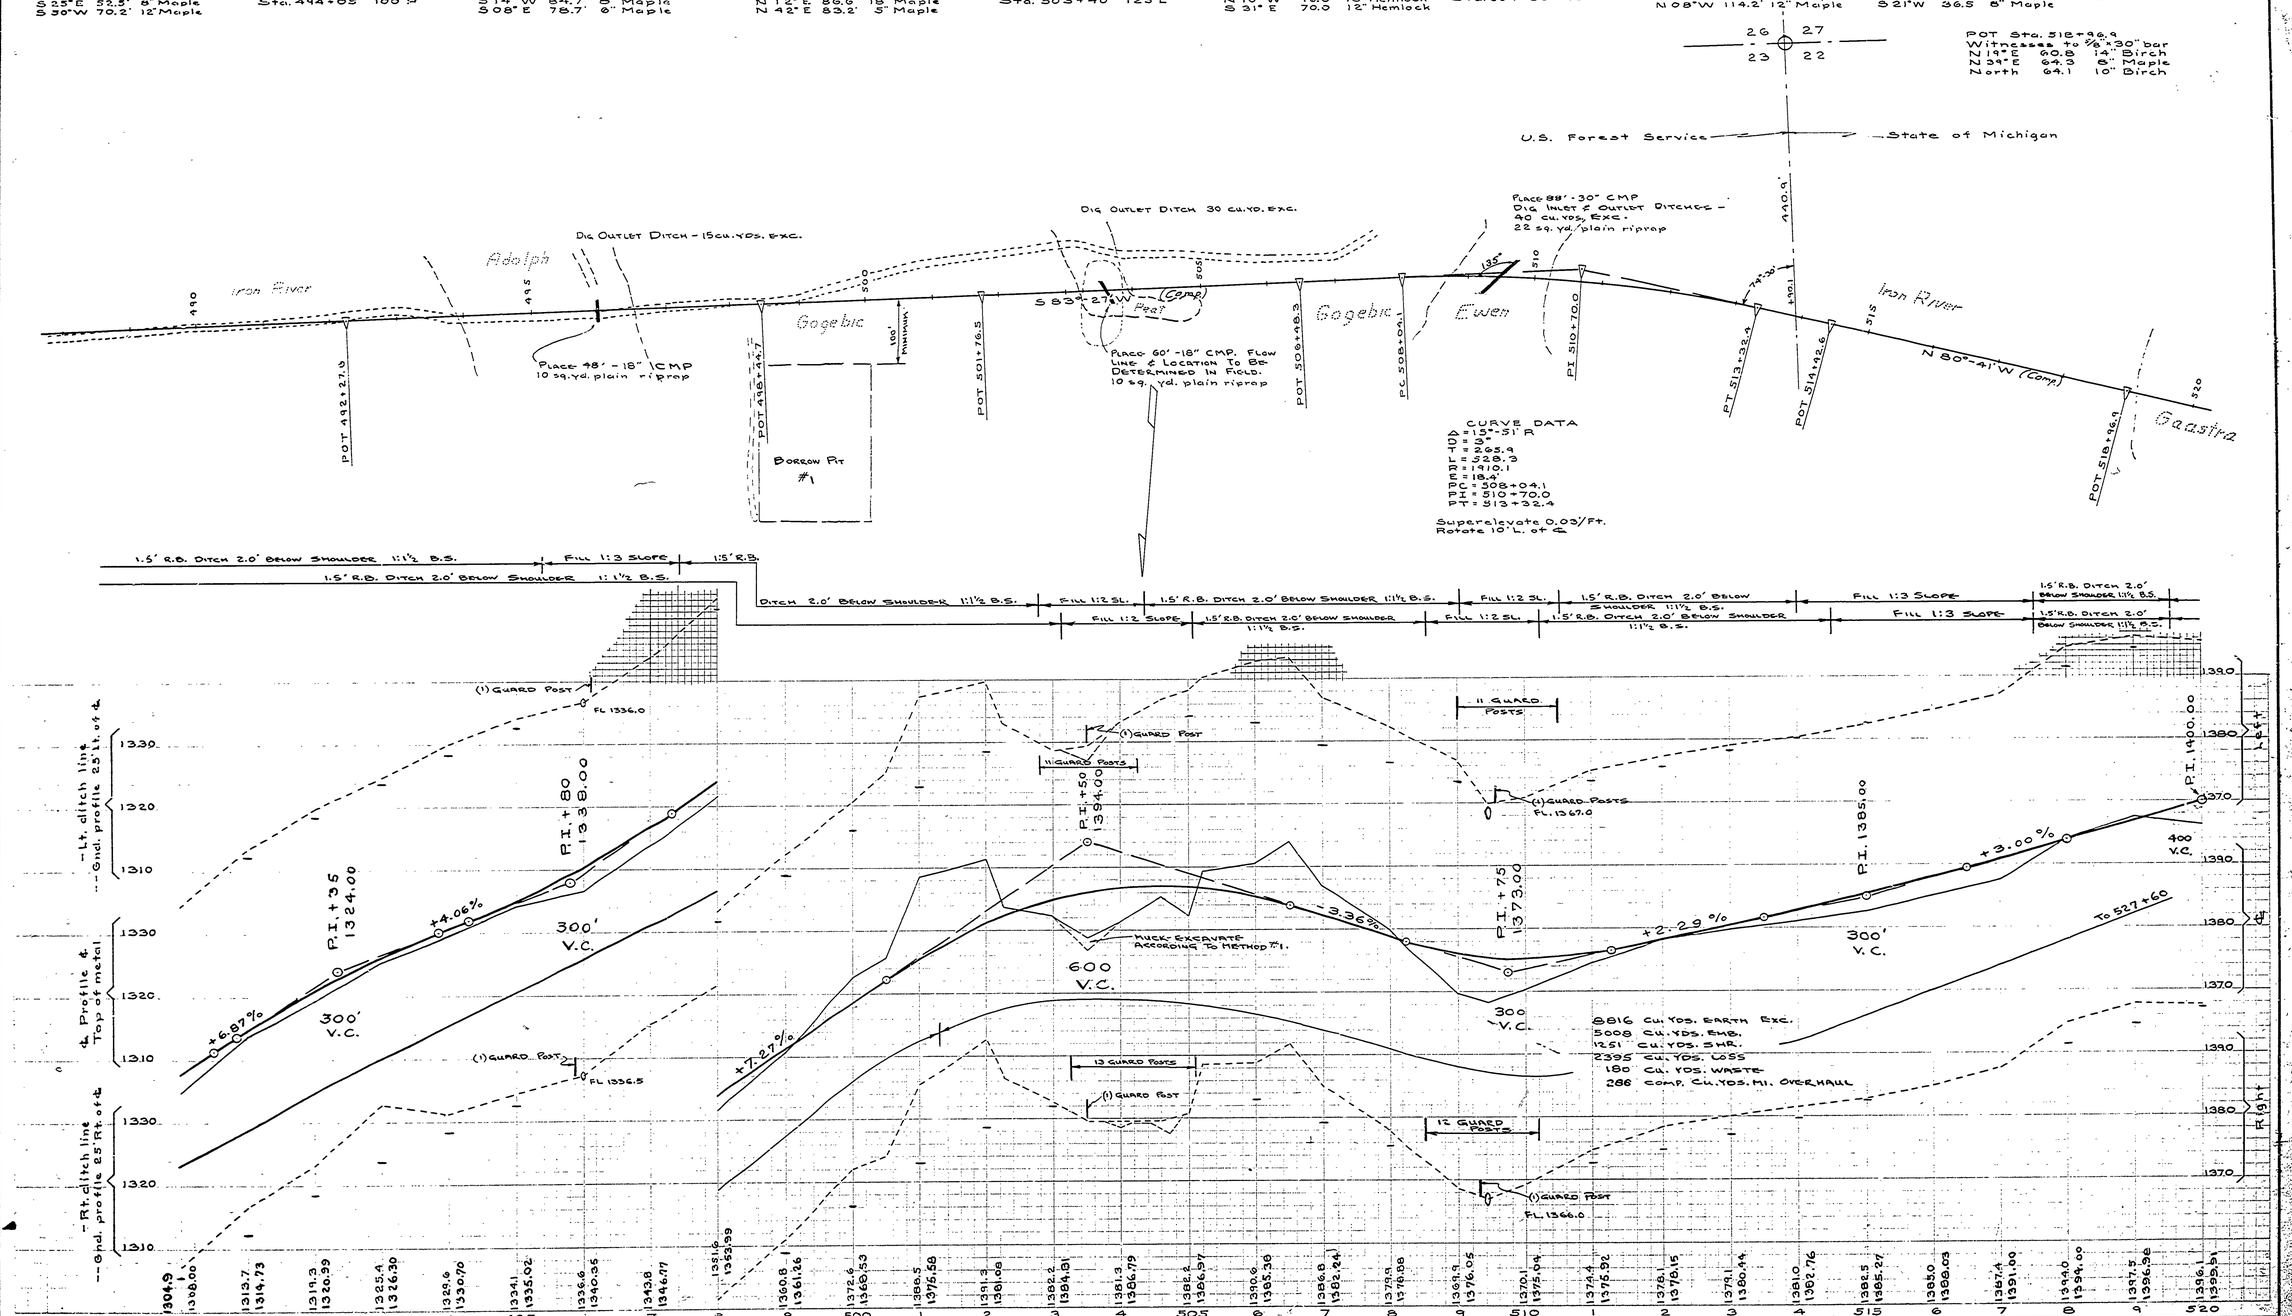

NO.	DATE	BY
1		
2		
3		

REVISIONS 4 5 6

APPROVED BY _____ DATE _____
ASSISTANT CHIEF IN CHARGE OF DESIGN

REVIEWED BY SECTIONS
ARCHITECTURAL
ENGINEERING
LANDSCAPE

DRAWN BY K.E.B.-N.M.
TRACED BY
CHECKED BY RWB
DATE

MICHIGAN
DEPARTMENT OF CONSERVATION
PARKS AND RECREATION DIVISION

PORCUPINE MOUNTAINS STATE PARK
SOUTH BOUNDARY ROAD
Scale: Hor. 1"=100, Ver. 1"=10'

SHEET NO. 5 OF 14

PLAN NO. E-109 B