BM No. 20, El. 773.97
MSHD tag in West
root 10" Y. Birch
80' Rt. Sta. 160+00

PC Sta. 164+71.76
Boot Spike
N85°W, 05.46' 3" W. Birch
South, 07.13' 6" Poplar
N25°E, 13.64' 2" Maple

BM No. 21, El. 749.86
MSHD tag in NE
root 8" Balsam
80' Lt. Sta. 166+20

PI Sta. 172+53.02
Boot Spike
N25°W, 06.85' 9" Balsam
S 75°W, 12.09' 8" Poplar
S 10°W, 12.71' 2" Maple

BM No. 22, El. 733.32
MSHD tag in North
root 10" Balsam
85' Rt. Sta. 171+90

Curve Data
Δ = 30°30'30" Lt.
D = 2°00'
R = 2864.79'
T = 781.26'
E = 104.62'
L = 1525.42'
PC Sta. 164+71.76
PI Sta. 172+53.02
PT Sta. 179+97.18
Superelevate 0.021 Ft.

PT Sta. 179+97.18
Boot Spike
S35°W, 11.45' 10" Maple
N35°W, 12.31' 4" Maple

BM No. 23, El. 722.13
MSHD tag in North
root 6" Y. Birch
50' Rt. Sta. 179+15

BM No. 24, El. 700.21
MSHD tag in South
root 6" Y. Birch
44' Lt. Sta. 187+35

POT Sta. 187+57.80
Boatspike
S75°E, 23.48' 3" Birch
S40°W, 32.34' 6" Maple
N50°W, 26.81' 10" Maple

B.P.R. DIV. NO.	STATE	PROJ. NO.	FISCAL YEAR	SHEET NO.	TOTAL SHEETS
4	MICH.	S1040(7)			
ROUTE	STATE PROJECT	COUNTY	Twp.	SHEET NO.	TOTAL SHEETS
1040	66-55	Ontonagon	Carp Lake	11	17

B.P.R. DIV. NO.	STATE	FISCAL YEAR	SHEET NO.	TOTAL SHEETS
4	MICH.			
ROUTE	STATE PROJECT	COUNTY	SHEET NO.	TOTAL SHEETS

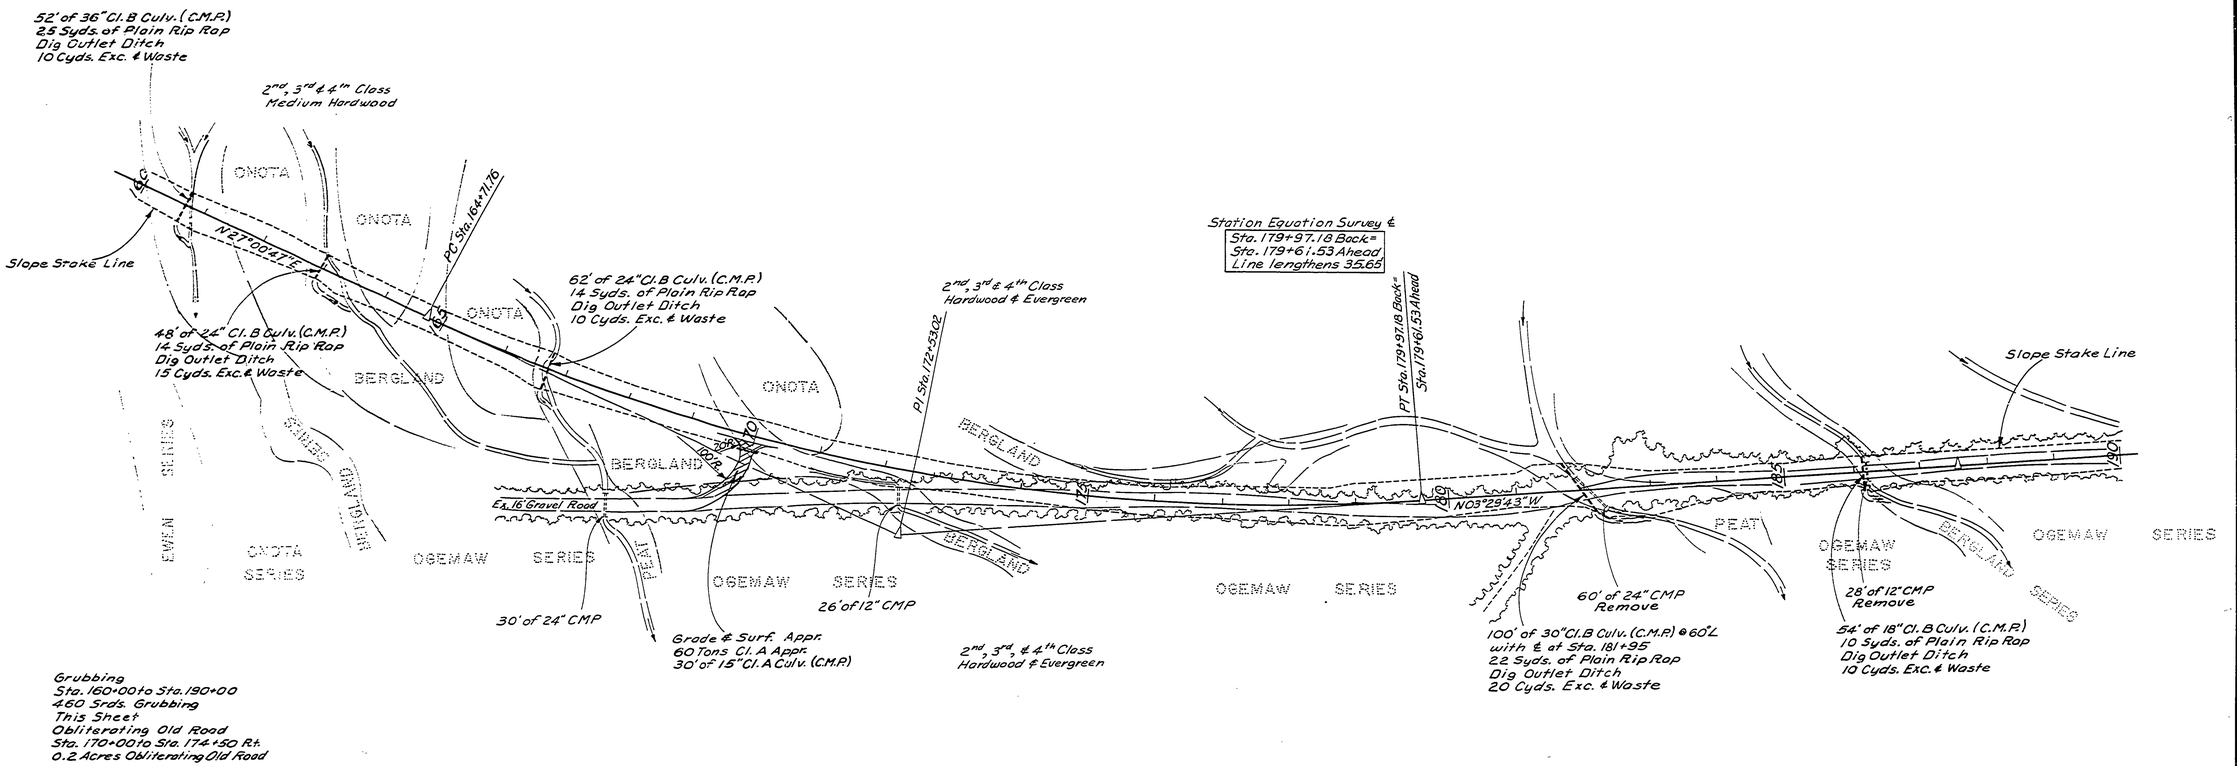

Grubbing
Sta. 160+00 to Sta. 190+00
460 Srds. Grubbing
This Sheet
Obliterating Old Road
Sta. 170+00 to Sta. 174+50 Rt.
0.2 Acres Obliterating Old Road

Squad: Bindemann 1963

FILE NO.					
1-392 SYENGL	E-109F	STATE PROJECT	FEDERAL PROJECT	SHEET NO.	
		66-55	S1040(7)	11	