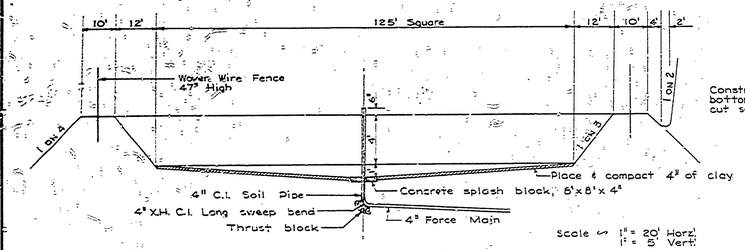

LAGOON DETAIL WITH FORCE MAIN IN SECTION

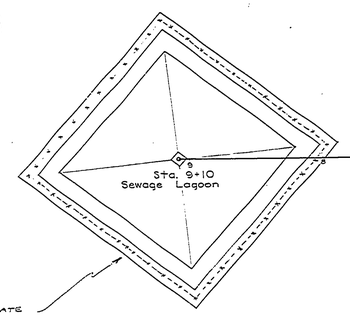

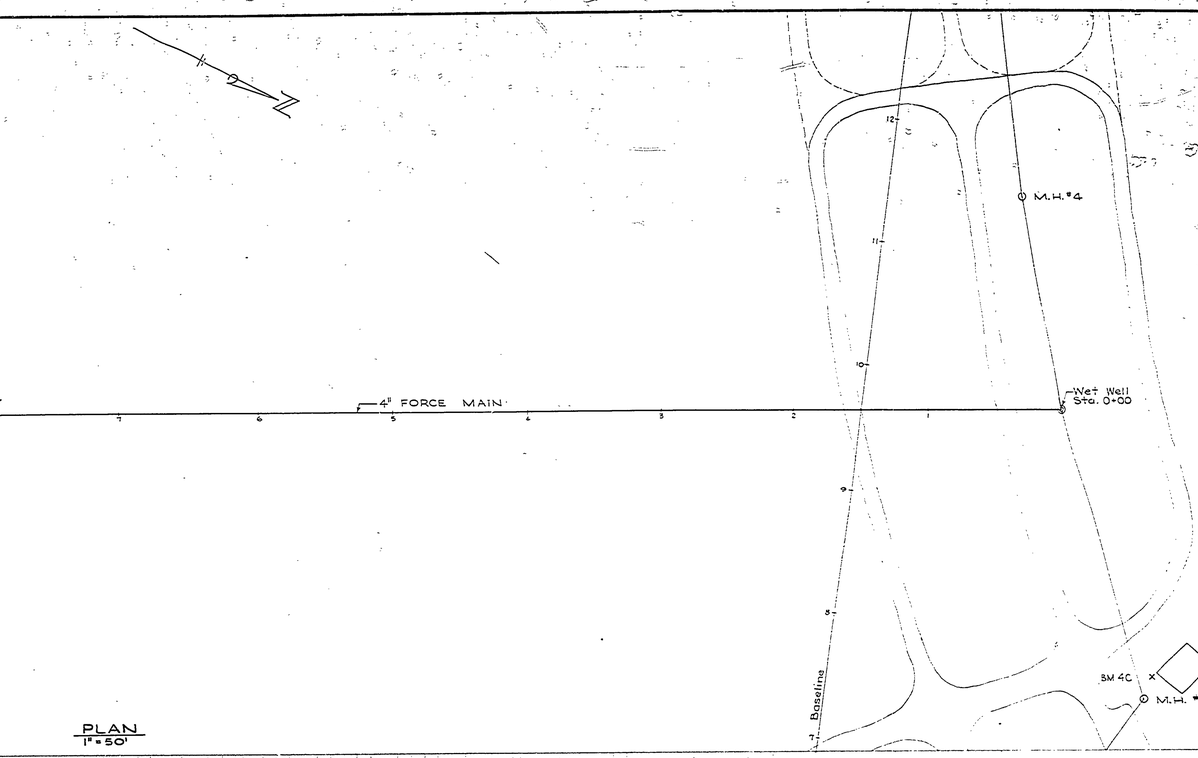

PLAN
1" = 50'

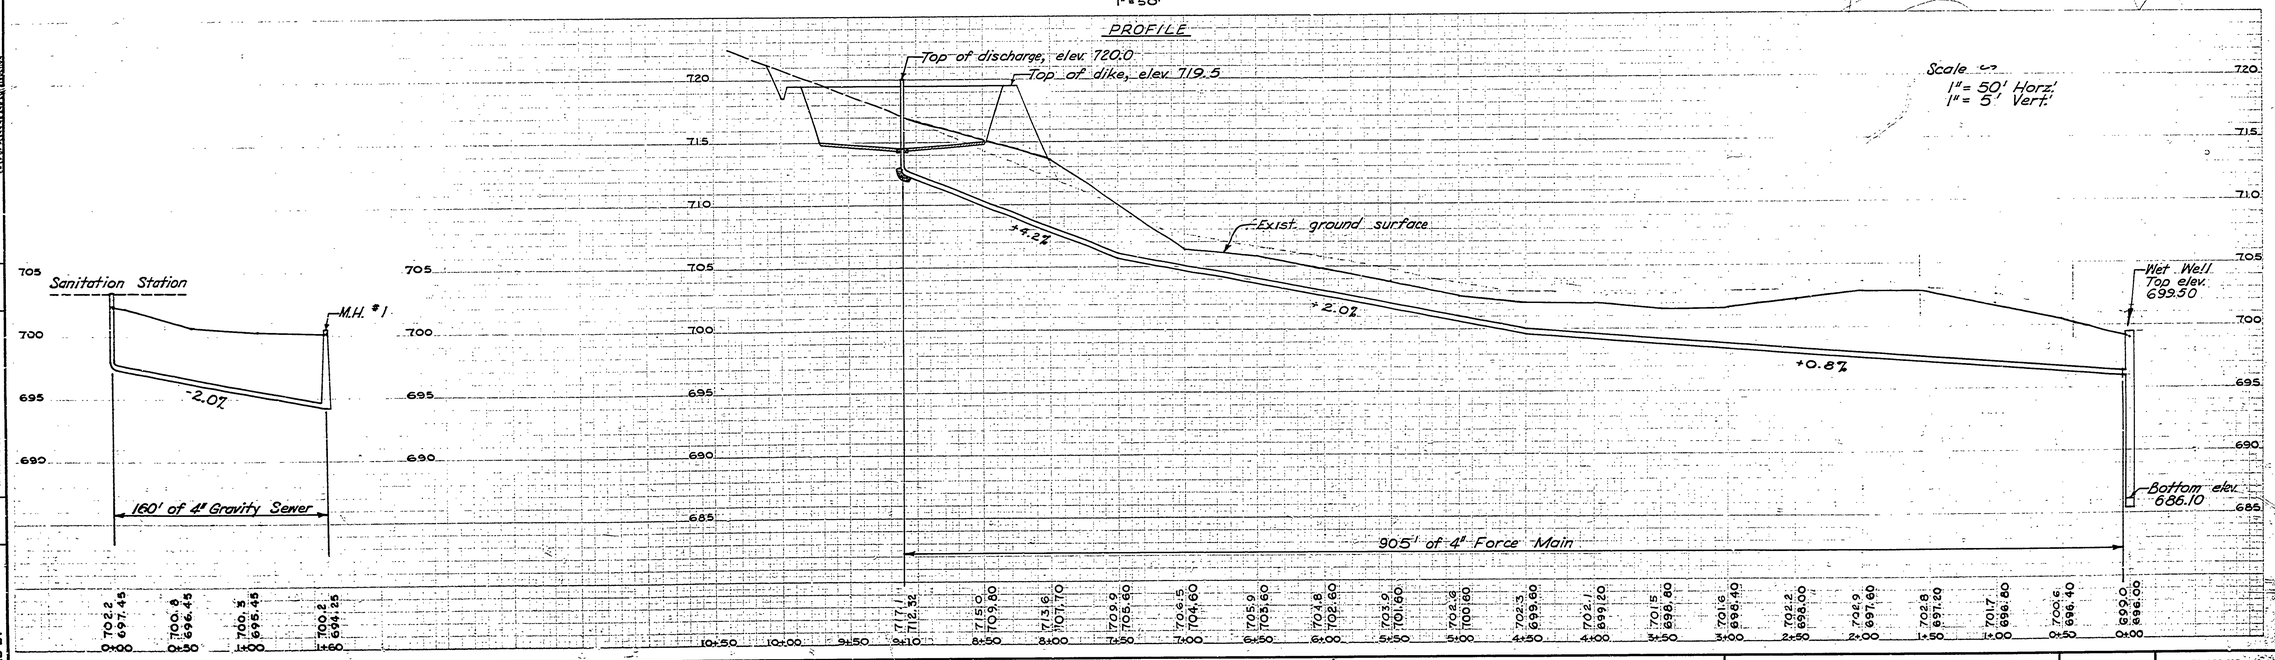

NO.	DATE	BY	REVISIONS
1			4
2			5
3			6

DATE	APPROVED
	CHIEF, ENGINEERING
	CHIEF, ARCHITECTURAL DIVISION
	CHIEF, PARKS AND RECREATION DIVISION

DATE	REVIEWED
	ARCHITECTURAL
May 66	ENGINEERING
	LANDSCAPE

		DATE
DESIGNED BY	B.H.G.	
DRAWN BY	D.M.C.	
CHECKED BY		

MICHIGAN
DEPARTMENT OF CONSERVATION
PARKS AND RECREATION DIVISION

PORCUPINE MOUNTAINS STATE PARK
PRESQUE ISLE SECTION
CENTRAL SEWAGE DISPOSAL SYSTEM

SHEET NO. 2 OF 6

PLAN NO. E-117

PR56-999-976-002-C1

SHEET 8 OF 12