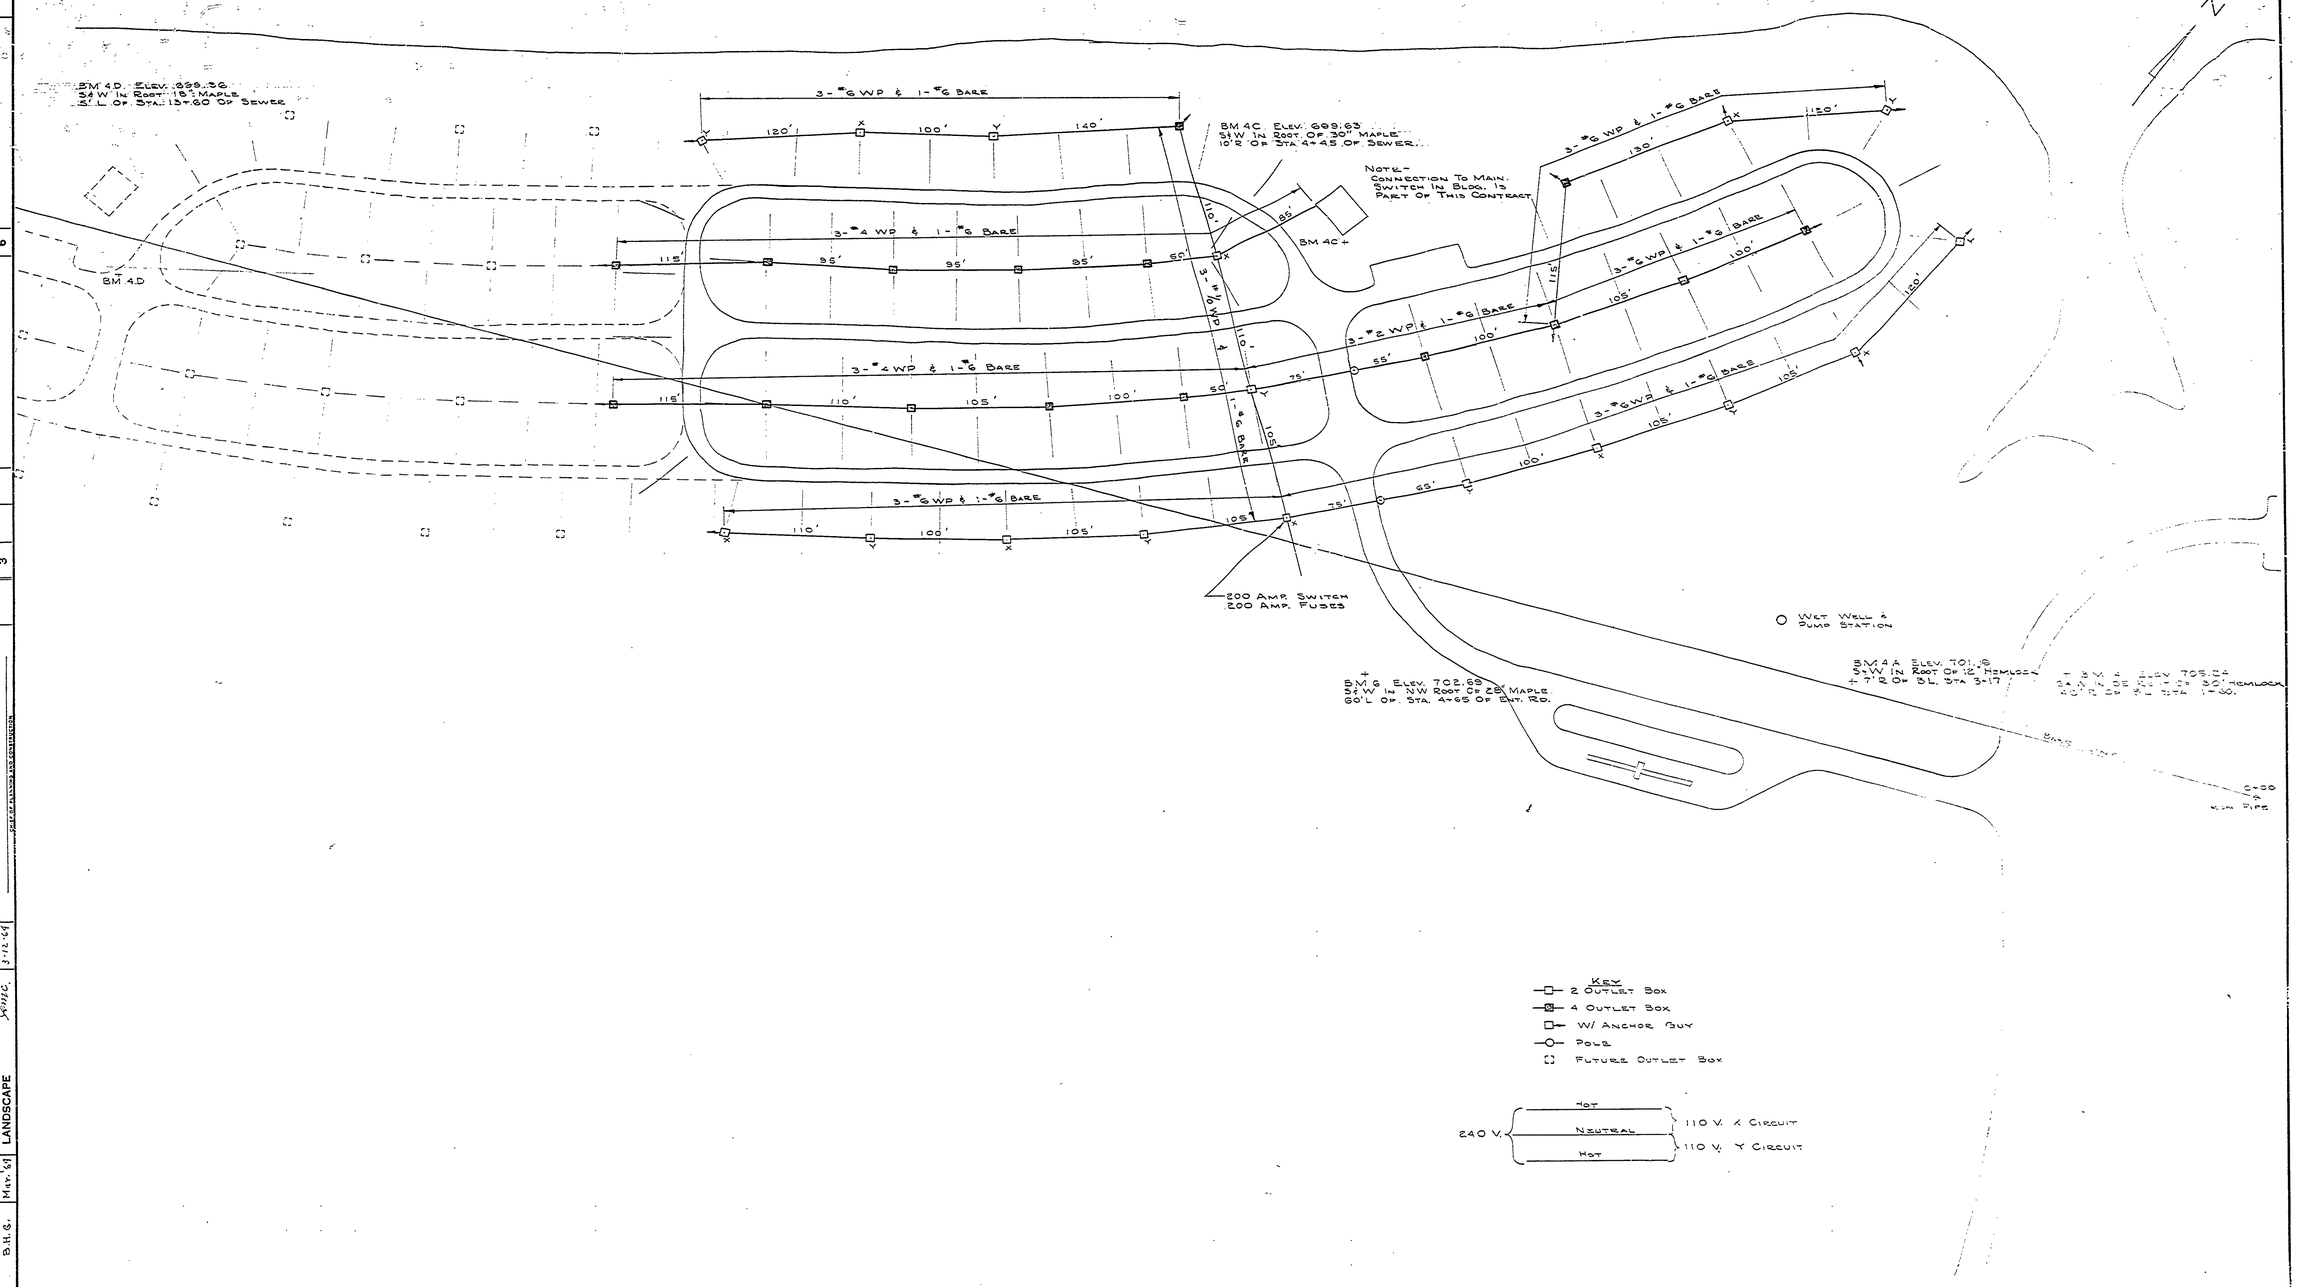

FOR SHEET 2 SEE STD. PLAN SE 151.

DESIGNED BY	B.H.G.	Mar. '64	ARCHITECTURAL	W.A.G.	3-12-69
DRAWN BY	L.Y.	Mar. '64	ENGINEERING	H.E.B.	3-11-69
CHECKED BY	B.H.G.	Mar. '69	LANDSCAPE	J.W.C.	3-12-69

APPROVED

CHIEF OF DIVISION

ASST. CHIEF OF DIVISION

CHIEF OF PLANNING AND CONSTRUCTION

REVISIONS					
NO.	DATE	BY	NO.	DATE	BY
1			4		
2			5		
3			6		

SCALE 1" = 50'

MICHIGAN
DEPARTMENT OF CONSERVATION
PARKS AND RECREATION DIVISION

PORCUPINE MOUNTAINS STATE PARK
DESOUE ISLE SECTION
ELECTRICAL DISTRIBUTION SYSTEM

SHEET NO. 1 OF 2

PLAN NO. E-119