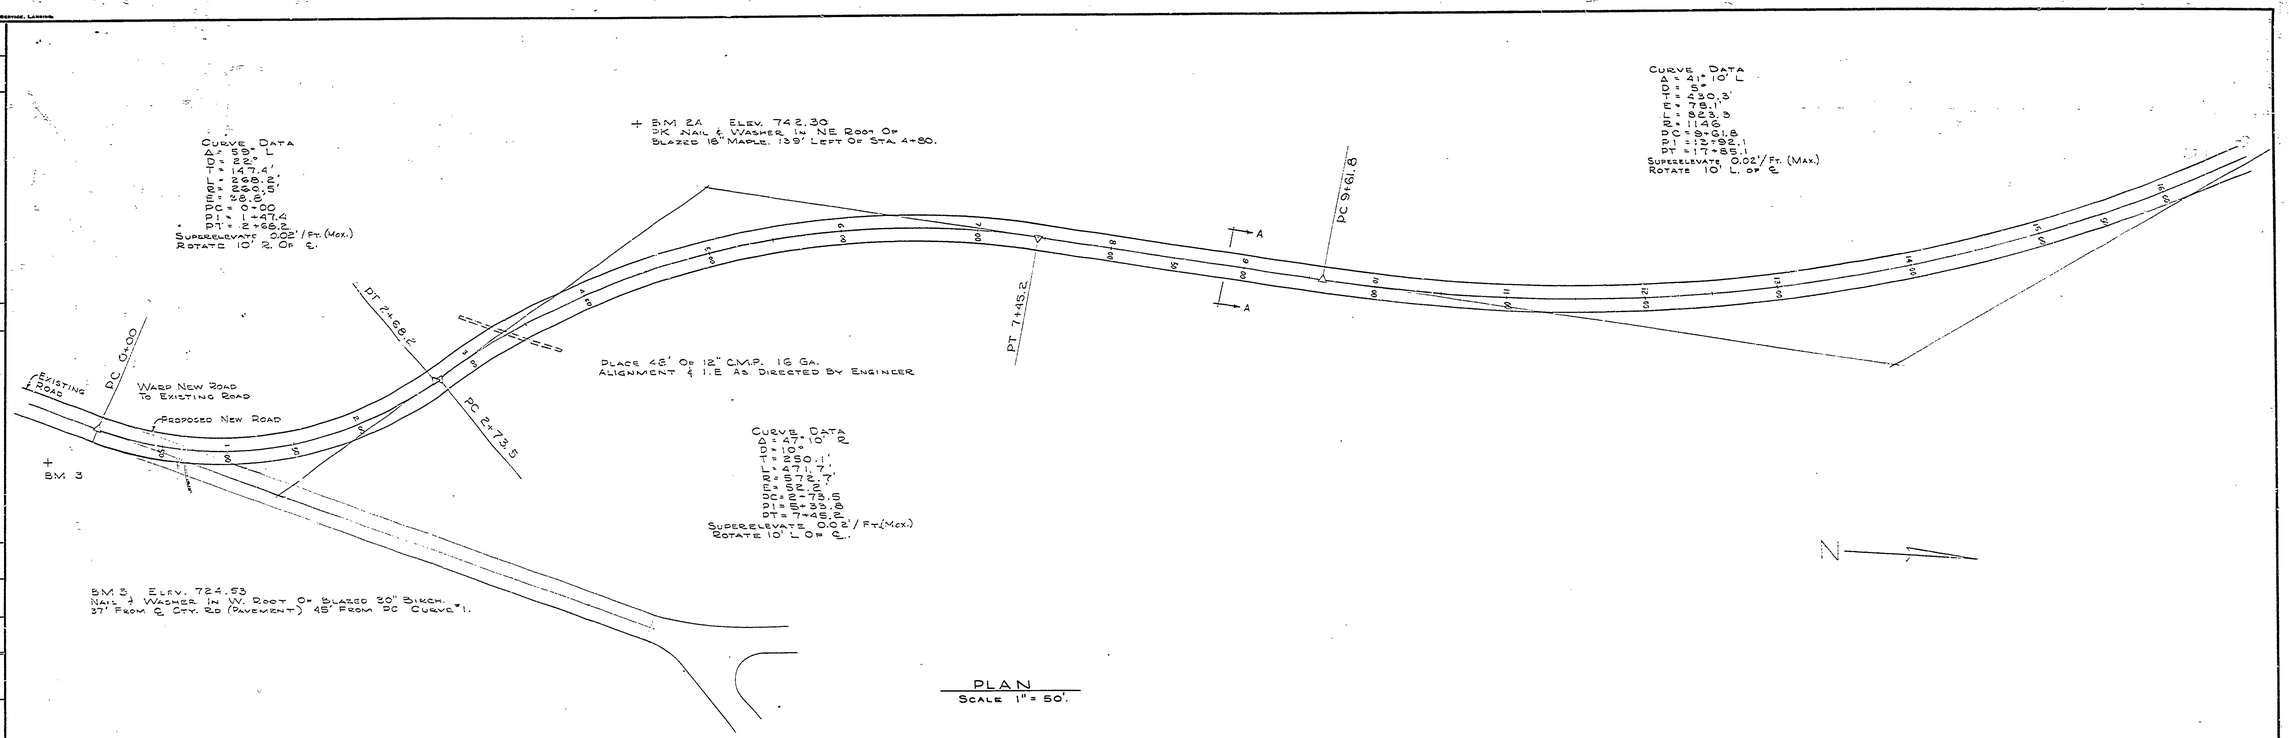

PLAN
Scale 1" = 50'.

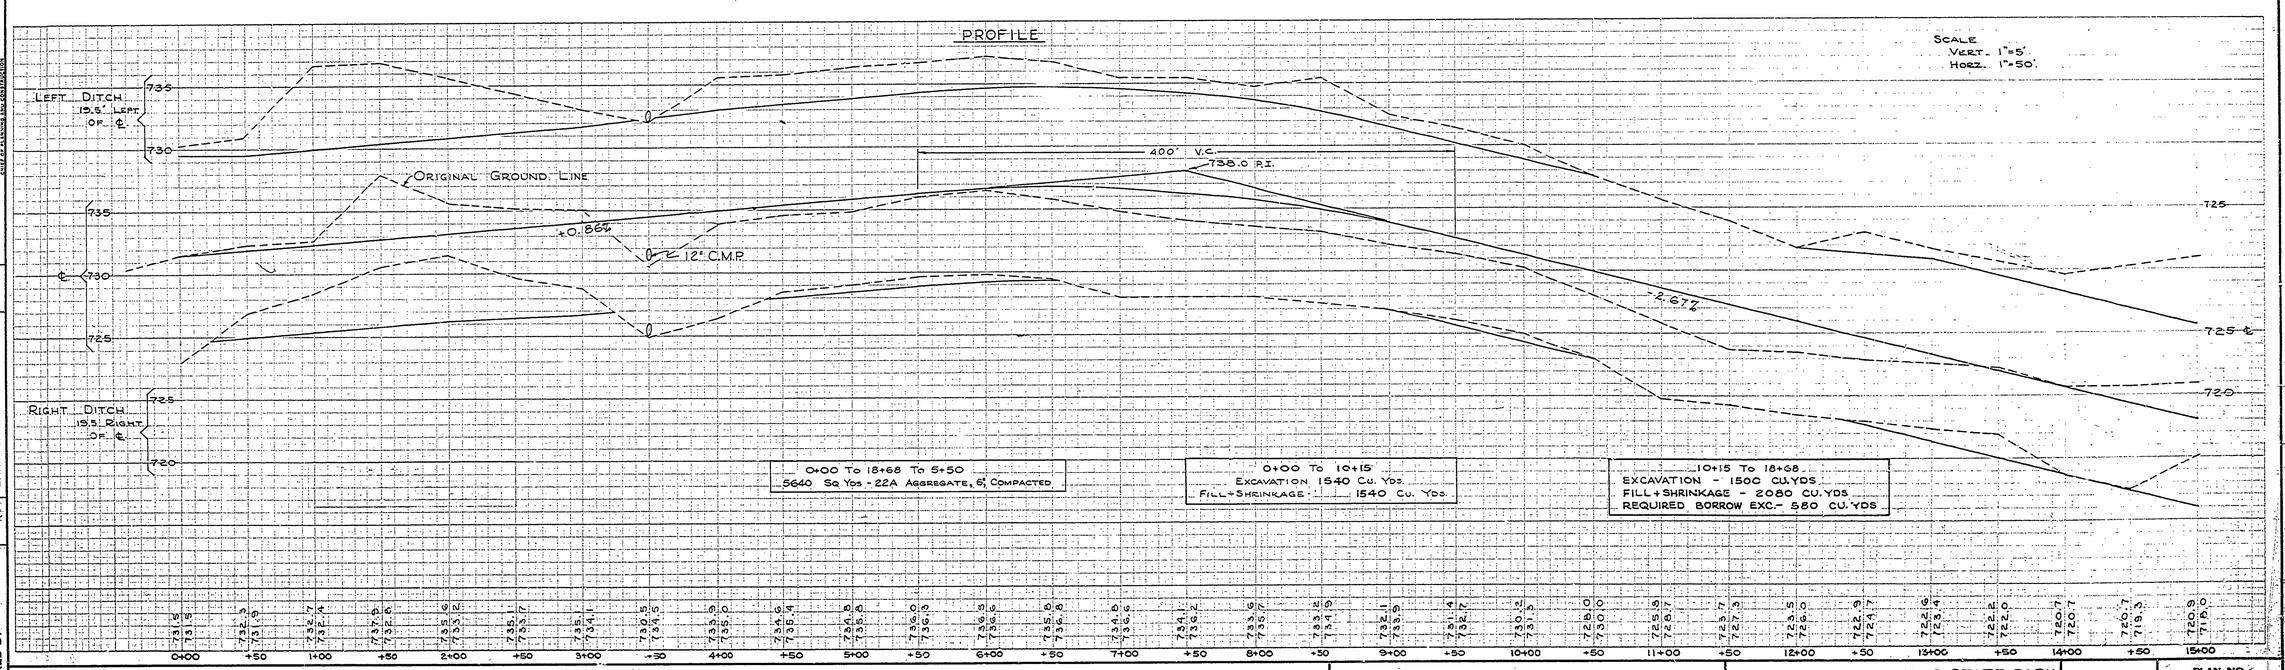

Date	By	Revisions	Date	By
		4		
		5		
		6		

No.	Date
1	
2	
3	

Approved: Chief of Division; Asst. Chief of Division; Chief of Planning and Construction

Reviewed	Date
Architectural	
Engineering	11-64
Landscape	

		Date
Designed by	W.J.P.	10/64
Drawn by	J.Y.	Oct. '64
Checked by		

MICHIGAN
DEPARTMENT OF CONSERVATION
PARKS AND RECREATION DIVISION

PORCUPINE MOUNTAINS STATE PARK
PRESQUE ISLE SECTION
CAMPGROUND ENTRANCE ROAD

Sheet No. 1 of 2

Plan No. E-120

PR56-999-976-002-C1

Sheet 2 of 18