COMMERCIAL BLUEPRINT SERVICE 600 1-68

BENCH MARKS

U.S.C. & G.S. ELEV. 741.03
G-136 EAST END SOUTH HEADWALL OF 4" CONC. BOX CULV. ABOUT 500' WEST OF DRIVE, SOUTH TO PROPOSED SKI LIFT.

B.M. no. 11 ELEV. 814.89
ABOUT 75' LEFT OF STA. -0+20, A 14" HEMLOCK, S.W. ROOT, PK NAIL & TAG.

B.M. no. 12 ELEV. 840.39
PK & TAG IN W. ROOT OF A 16" HEMLOCK ABOUT 35' LEFT OF 1+80

B.M. no. 13 ELEV. 876.18
HORIZ. SPIKE & TAG, S.W. SIDE 13" HEMLOCK ABOUT 30' LEFT OF STA. 4+30

B.M. no. 14 ELEV. 909.88
HORIZ. SPIKE & TAG IN W. SIDE 8" MAPLE ABOUT 60' LEFT OF STA. 7+15

B.M. no. 15 ELEV. 954.35
PK & TAG IN N.W. ROOT OF A 30" HEMLOCK ABOUT 80' LEFT OF STA. 10+10.

B.M. no. 16 ELEV. 1001.17
PK & TAG IN S.W. SIDE OF A 16" HEMLOCK ABOUT 75' LEFT OF STA. 12+25

B.M. no. 17 ELEV. 1047.89
HORIZ. SPIKE & TAG IN S.E. SIDE OF A 30" HEMLOCK ABOUT 60' RIGHT OF STA. 14+90

B.M. no. 18 ELEV. 1130.12
HORIZ. SPIKE & TAG IN W. SIDE OF A 25" HEMLOCK ABOUT 65' LEFT OF STA. 17+90

B.M. no. 19 ELEV. 1192.25
HORIZ. SPIKE & TAG IN E. SIDE OF A 28" HEMLOCK ABOUT 70' RIGHT OF STA. 20+60

B.M. no. 20 ELEV. 1285.74
HORIZ. SPIKE & TAG IN S.E. SIDE OF A 19" MAPLE ABOUT 60' RIGHT OF STA. 23+30

B.M. no. 21 ELEV. 1337.06
HORIZ. SPIKE & TAG IN E. SIDE OF A 22" BASSWOOD ABOUT 25' RIGHT OF STA. 24+90

B.M. no. 22 ELEV. 1354.49
PK & TAG IN N.W. ROOT OF A 40" HEMLOCK ABOUT 25' RIGHT OF STA. 26+40

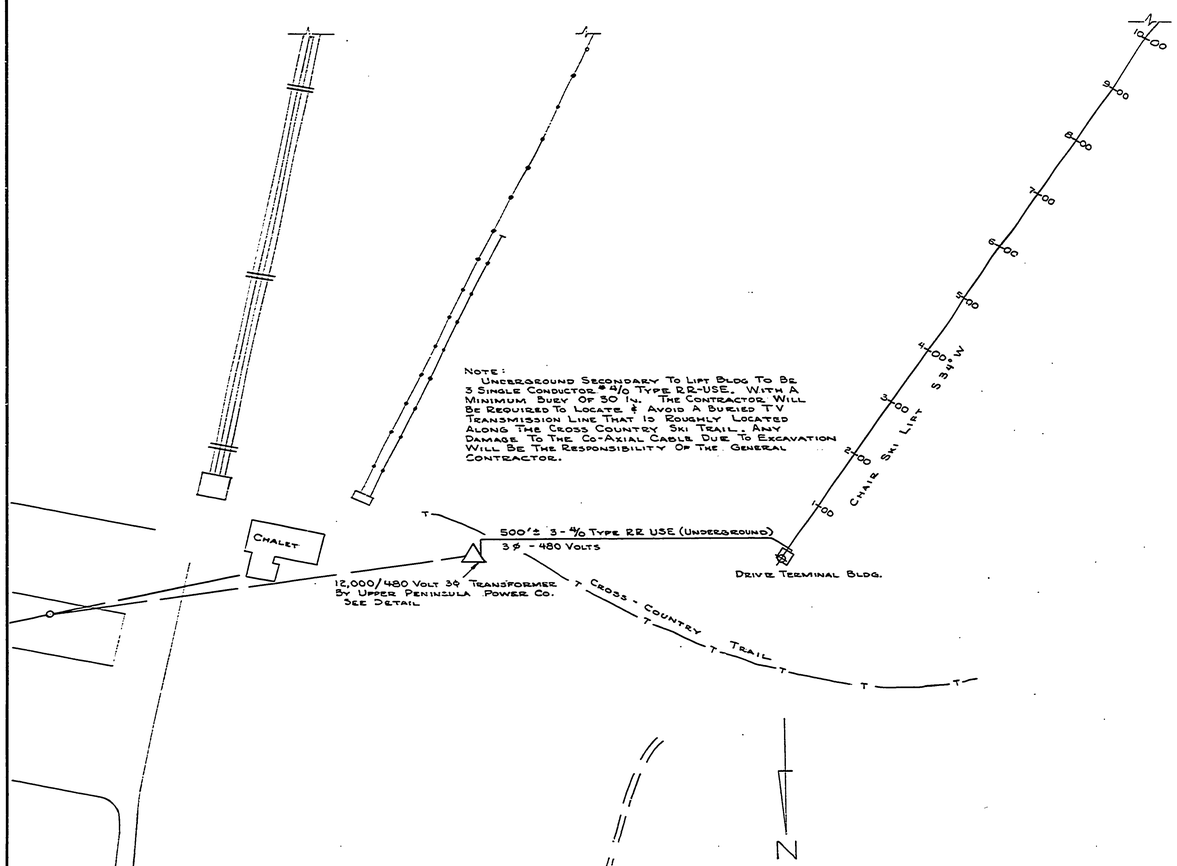

Scale 1" = 100'

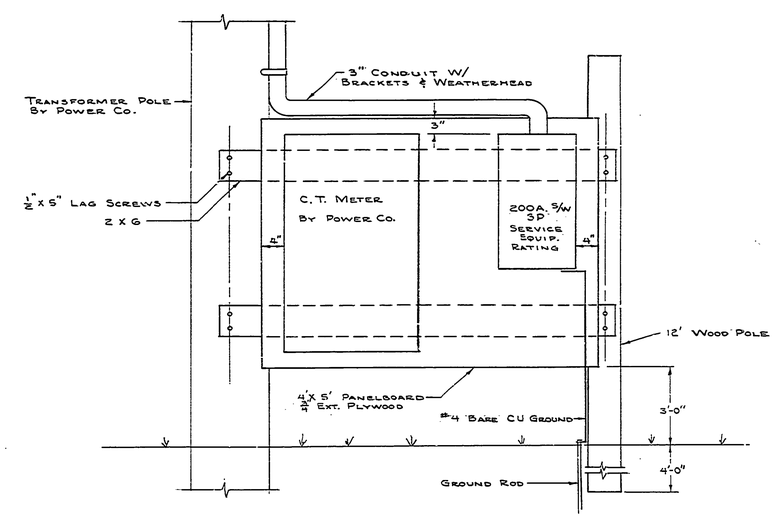

PANELBOARD

Scale 1" = 1'-0"

SURVEYED BY		DRAWN BY J. YPMA	7-27	NO.	DATE	BY	REVISIONS	NO.	DATE	BY	REVISIONS	MICHIGAN DEPARTMENT OF CONSERVATION	ELECTRIC SERVICE
DESIGNED BY W. POVET	7-27	CHECKED BY		1.				3.					
	DATE		DATE	2.				4.					

SHEET NO. ____ OF ____
FOR PROJECT NO. PA108-5124-300-020-00

PORCUPINE MOUNTAINS STATE PARK
SHEET 6 OF 13 PLAN NO. E-122