COMMERCIAL BLUEPRINT SERVICE

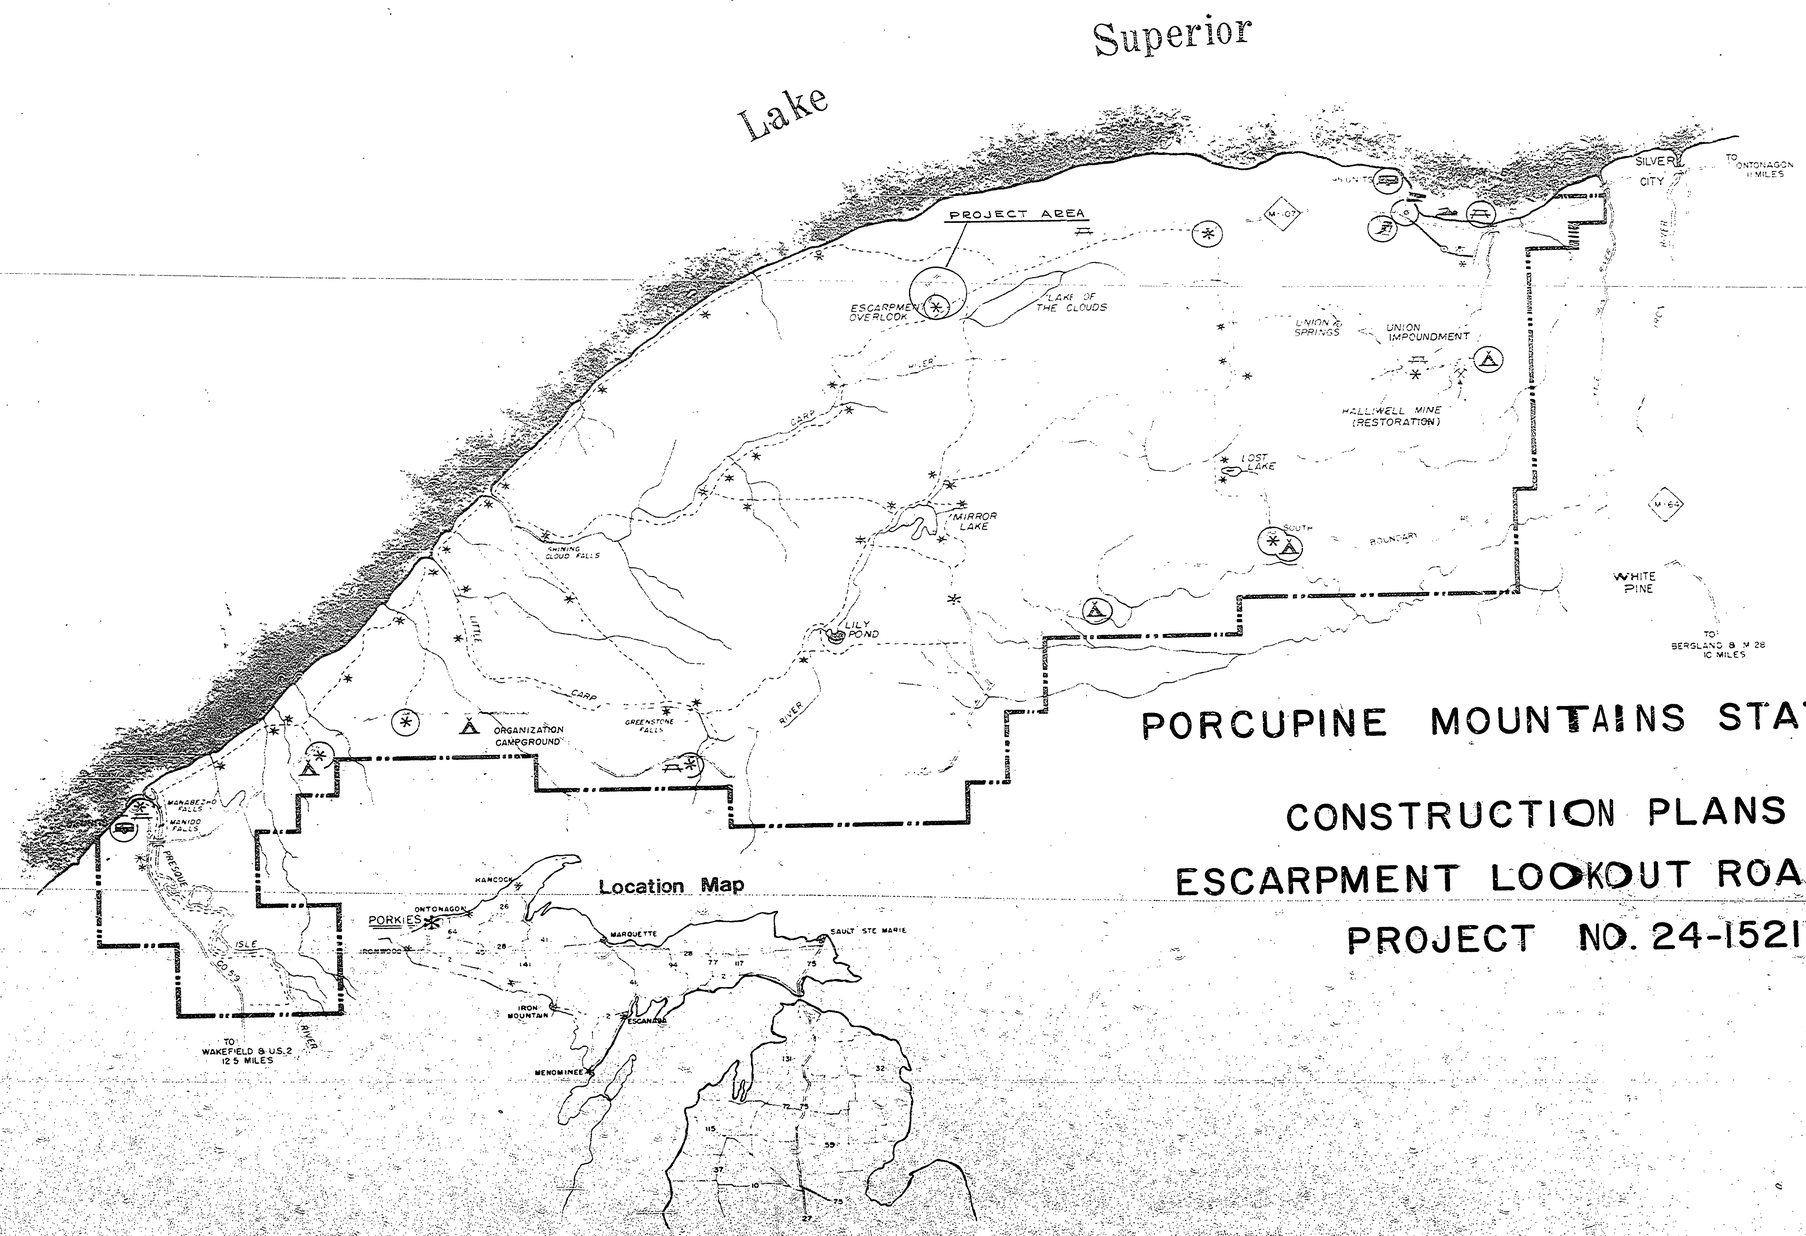

PORCUPINE MOUNTAINS STATE PARK

CONSTRUCTION PLANS FOR ESCARPMENT LOOKOUT ROAD REPAIR

PROJECT NO. 24-1521

BUILDING COMMITTEE APPROVAL	
BY: _____ CHAIRMAN	DATE _____
RECOMMENDED FOR APPROVAL: W M Brown ENGINEERING OR ARCHITECTURAL SUPERVISOR	7-16-74 DATE
RECOMMENDED FOR APPROVAL: Russell P Rockwell PROGRAM AND PLAN COORDINATOR	2-15-74 DATE
DIVISION/REGION APPROVAL	
BY: O J Gerhardt DIVISION CHIEF-NATURAL RESOURCES	2-22-74 DATE
ENGINEERING DIVISION	
APPROVED: H C Mallison CHIEF ENGINEER	2-25-74 DATE

SURVEYED BY	DRAWN BY	MICHIGAN DEPARTMENT OF NATURAL RESOURCES	COVER SHEET
DESIGNED BY	CHECKED BY		SHEET TITLE
DATE	DATE		

NO.	DATE	BY	REVISIONS	NO.	DATE	BY	REVISIONS
1				4			
2							
3							

PORCUPINE MOUNTAINS S.P. AREA OR PARK	PROJECT NO. 24-1521
BITUMINOUS SURFACING PROJECT	SHEET 1 OF 2 PLAN NO. E-130