R-1629 COMMERCIAL BLUEPRINT SERVICE 4-77 PROJ.

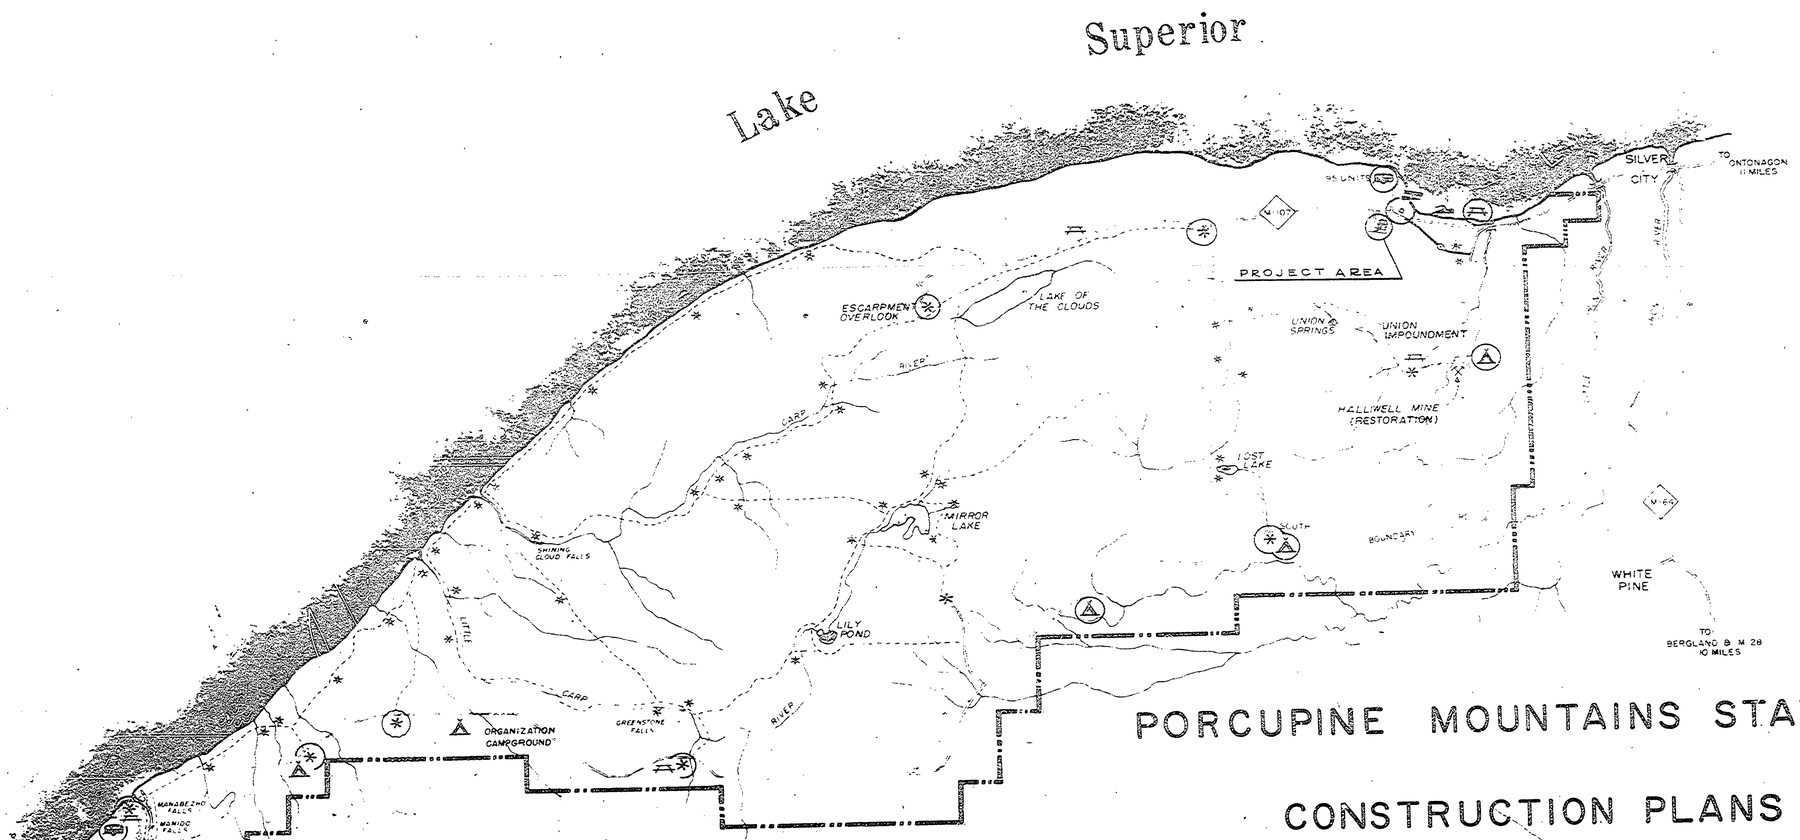

PORCUPINE MOUNTAINS STATE PARK

CONSTRUCTION PLANS FOR SKI AREA PARKING

PROJECT NO. 24-1455

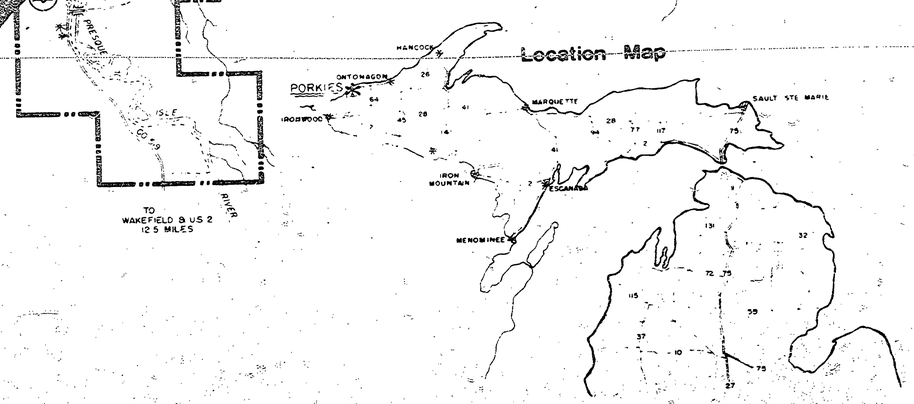

QUANTITIES

22A AGGREGATE 6" (C.I.P)	27400 S.Y.
CLEARING & GRUBBING	3.5 ACRES
EXCAVATION	3800 C.Y.
BORROW - POROUS FILL	8600 C.Y.
36" CORRUGATED STEEL PIPE	420 L.F.

THESE QUANTITIES HAVE BEEN CAREFULLY ESTIMATED, BUT ARE NOT GUARANTEED, AND ARE NOT TO BE USED AS BASIS FOR PAYMENT.

BUILDING COMMITTEE APPROVAL
BY: _____ CHAIRMAN DATE: _____
RECOMMENDED FOR APPROVAL: [signature] ENGINEERING OR ARCHITECTURAL SUPERVISOR 7-19-74 DATE
RECOMMENDED FOR APPROVAL: [signature] PROGRAM AND PLAN COORDINATOR DATE
DIVISION/REGION APPROVAL
BY: [signature] DIVISION CHIEF OR REGIONAL MANAGER 7/22/74 DATE
ENGINEERING DIVISION
APPROVED: [signature] CHIEF ENGINEER 7-22-74 DATE

SURVEYED BY		DRAWN BY	
DESIGNED BY	DATE	CHECKED BY	DATE

NO.	DATE	BY	REVISIONS	NO.	DATE	BY	REVISIONS
1.				3.			
2.				4.			

MICHIGAN DEPARTMENT OF NATURAL RESOURCES

COVER SHEET
SHEET TITLE

PORCUPINE MOUNTAINS S.P.
AREA OR PARK
SKI AREA PARKING
PROJECT

PROJECT NO. 24-1455
SHEET 1 OF 2 PLAN NO. E-131