R-1639 COMMERCIAL BLUEPRINT SERVICE 11-74 59602

PROJECT LOCATION MAP

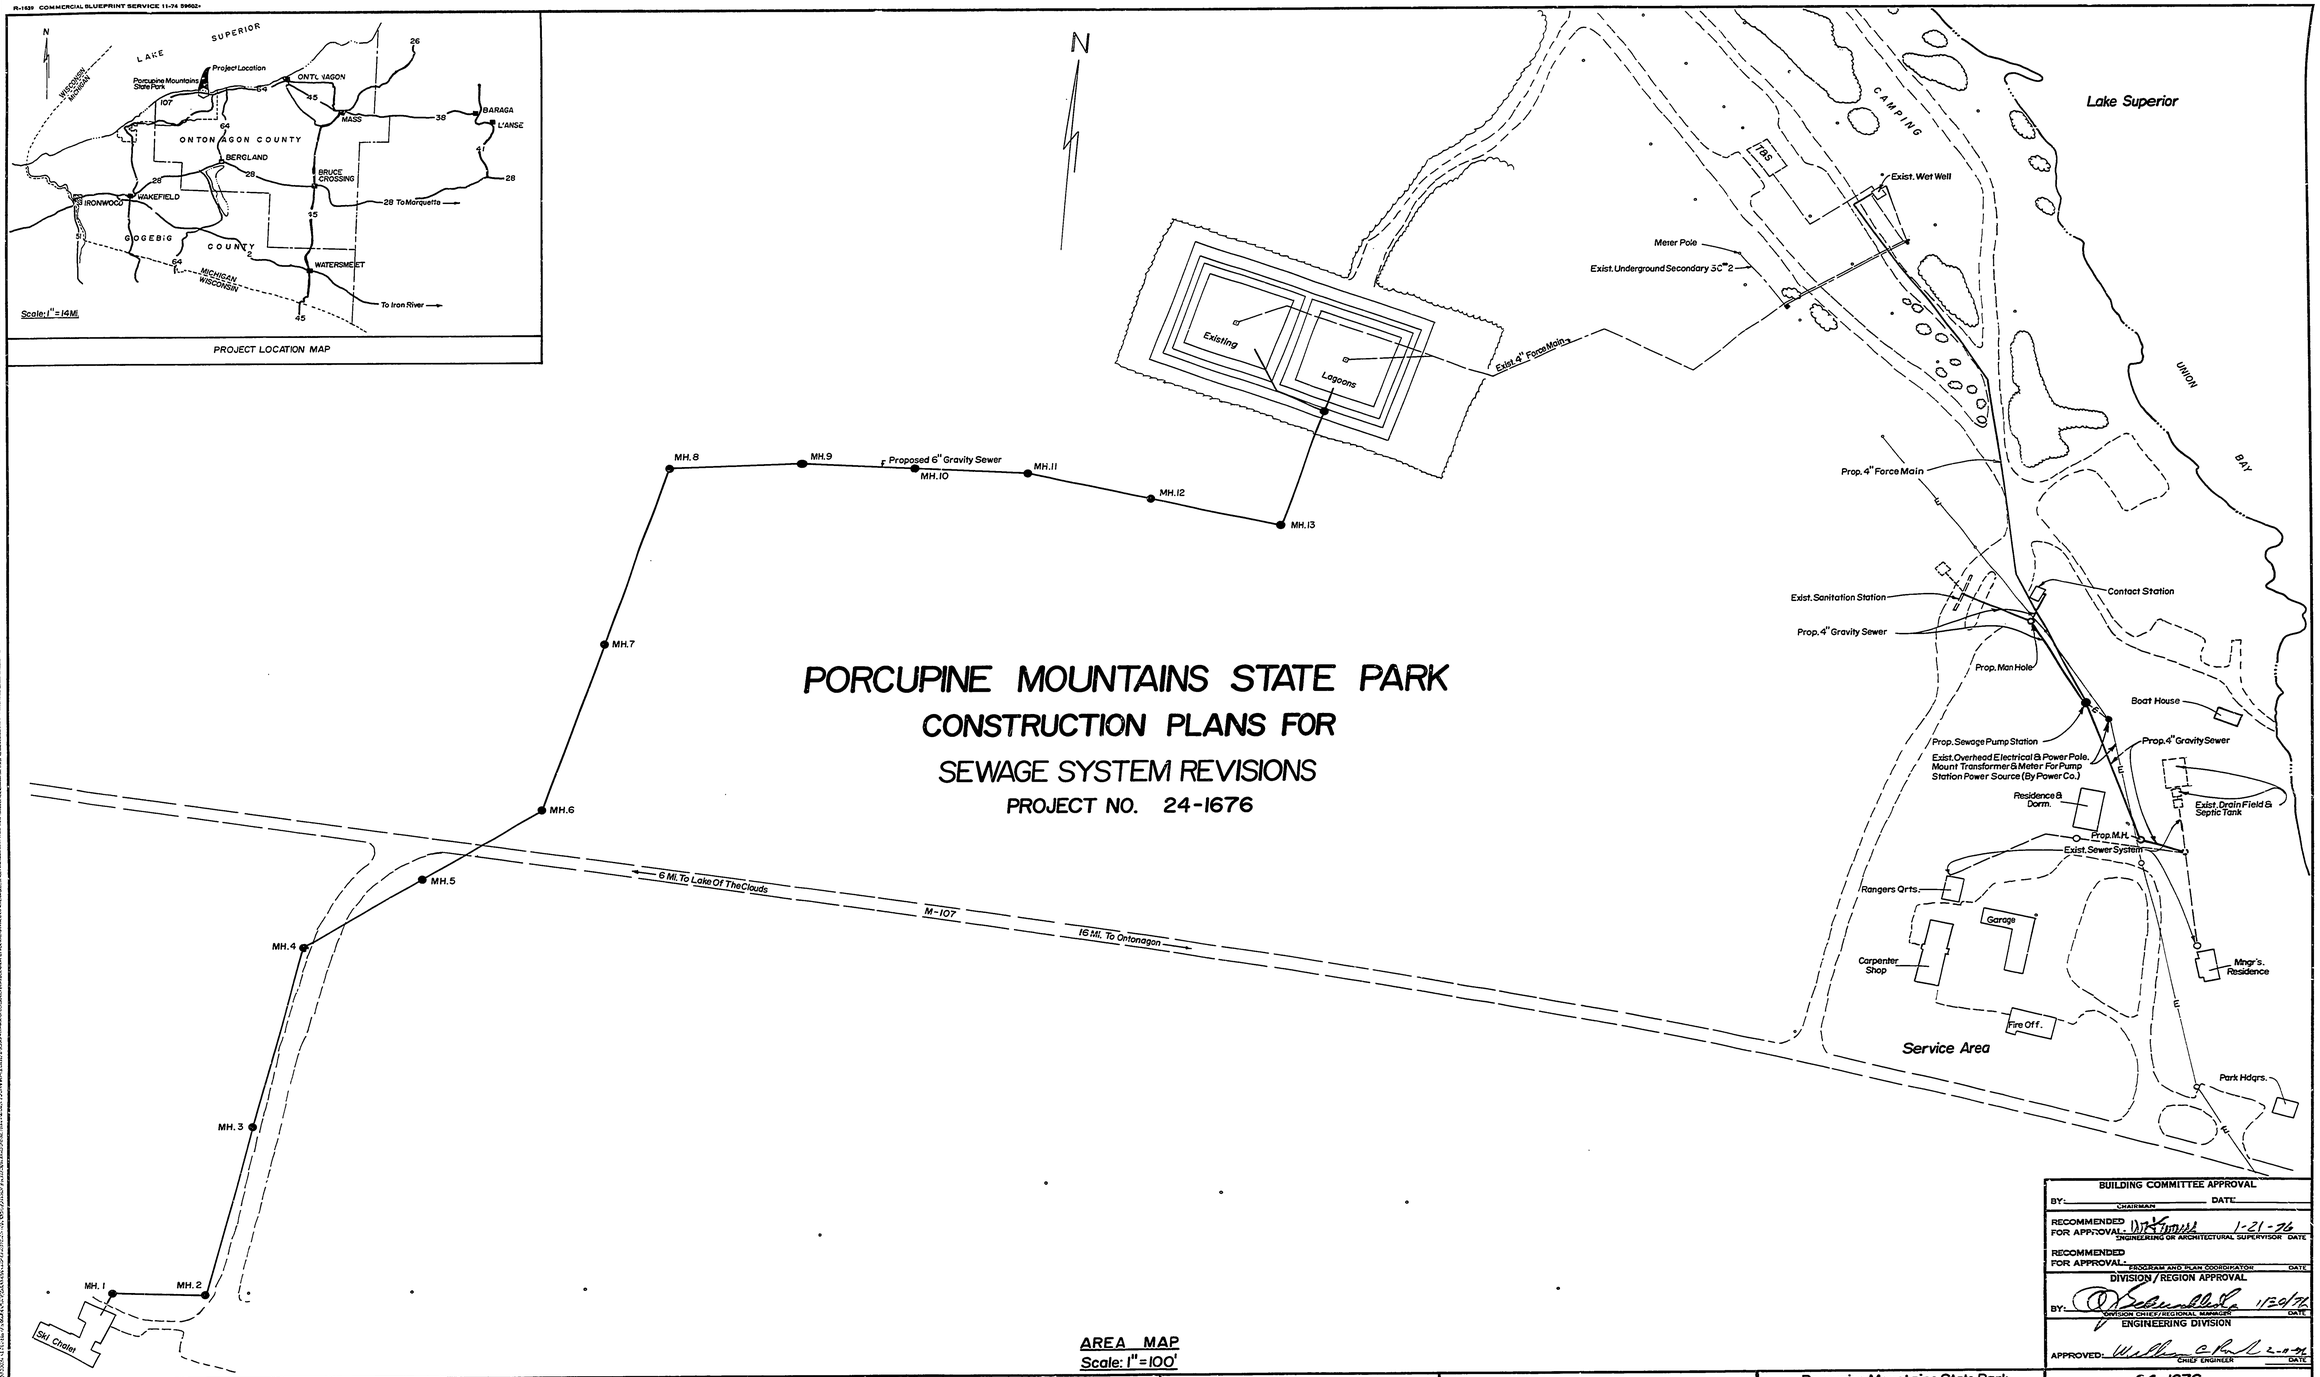

PORCUPINE MOUNTAINS STATE PARK
CONSTRUCTION PLANS FOR
SEWAGE SYSTEM REVISIONS
PROJECT NO. 24-1676

AREA MAP
Scale: 1" = 100'

BUILDING COMMITTEE APPROVAL
BY: _____ CHAIRMAN DATE: _____
RECOMMENDED FOR APPROVAL: [signature] ENGINEERING OR ARCHITECTURAL SUPERVISOR 1-21-76 DATE
RECOMMENDED FOR APPROVAL: _____ PROGRAM AND PLAN COORDINATOR DATE
DIVISION / REGION APPROVAL
BY: [signature] DIVISION CHIEF/REGIONAL MANAGER 1/24/76 DATE
ENGINEERING DIVISION
APPROVED: [signature] CHIEF ENGINEER 2-10-76 DATE

				NO.	DATE	BY	REVISIONS	NO.	DATE	BY	REVISIONS
SURVEYED BY L. Thompson	10-75	DRAWN BY L.S.	11-75	1.	7-76	L.S.	Revise Sewer Alignment In Service Area	3.			
DESIGNED BY L. Smith H. Merrill	11-75	CHECKED BY		2.				4.			
	DATE		DATE								

MICHIGAN DEPARTMENT OF NATURAL RESOURCES

TITLE SHEET
SHEET TITLE

Porcupine Mountains State Park
AREA OR PARK
Sewage System Revisions
PROJECT

PROJECT NO. 24-1676
SHEET 1 OF 6 PLAN NO. E-133