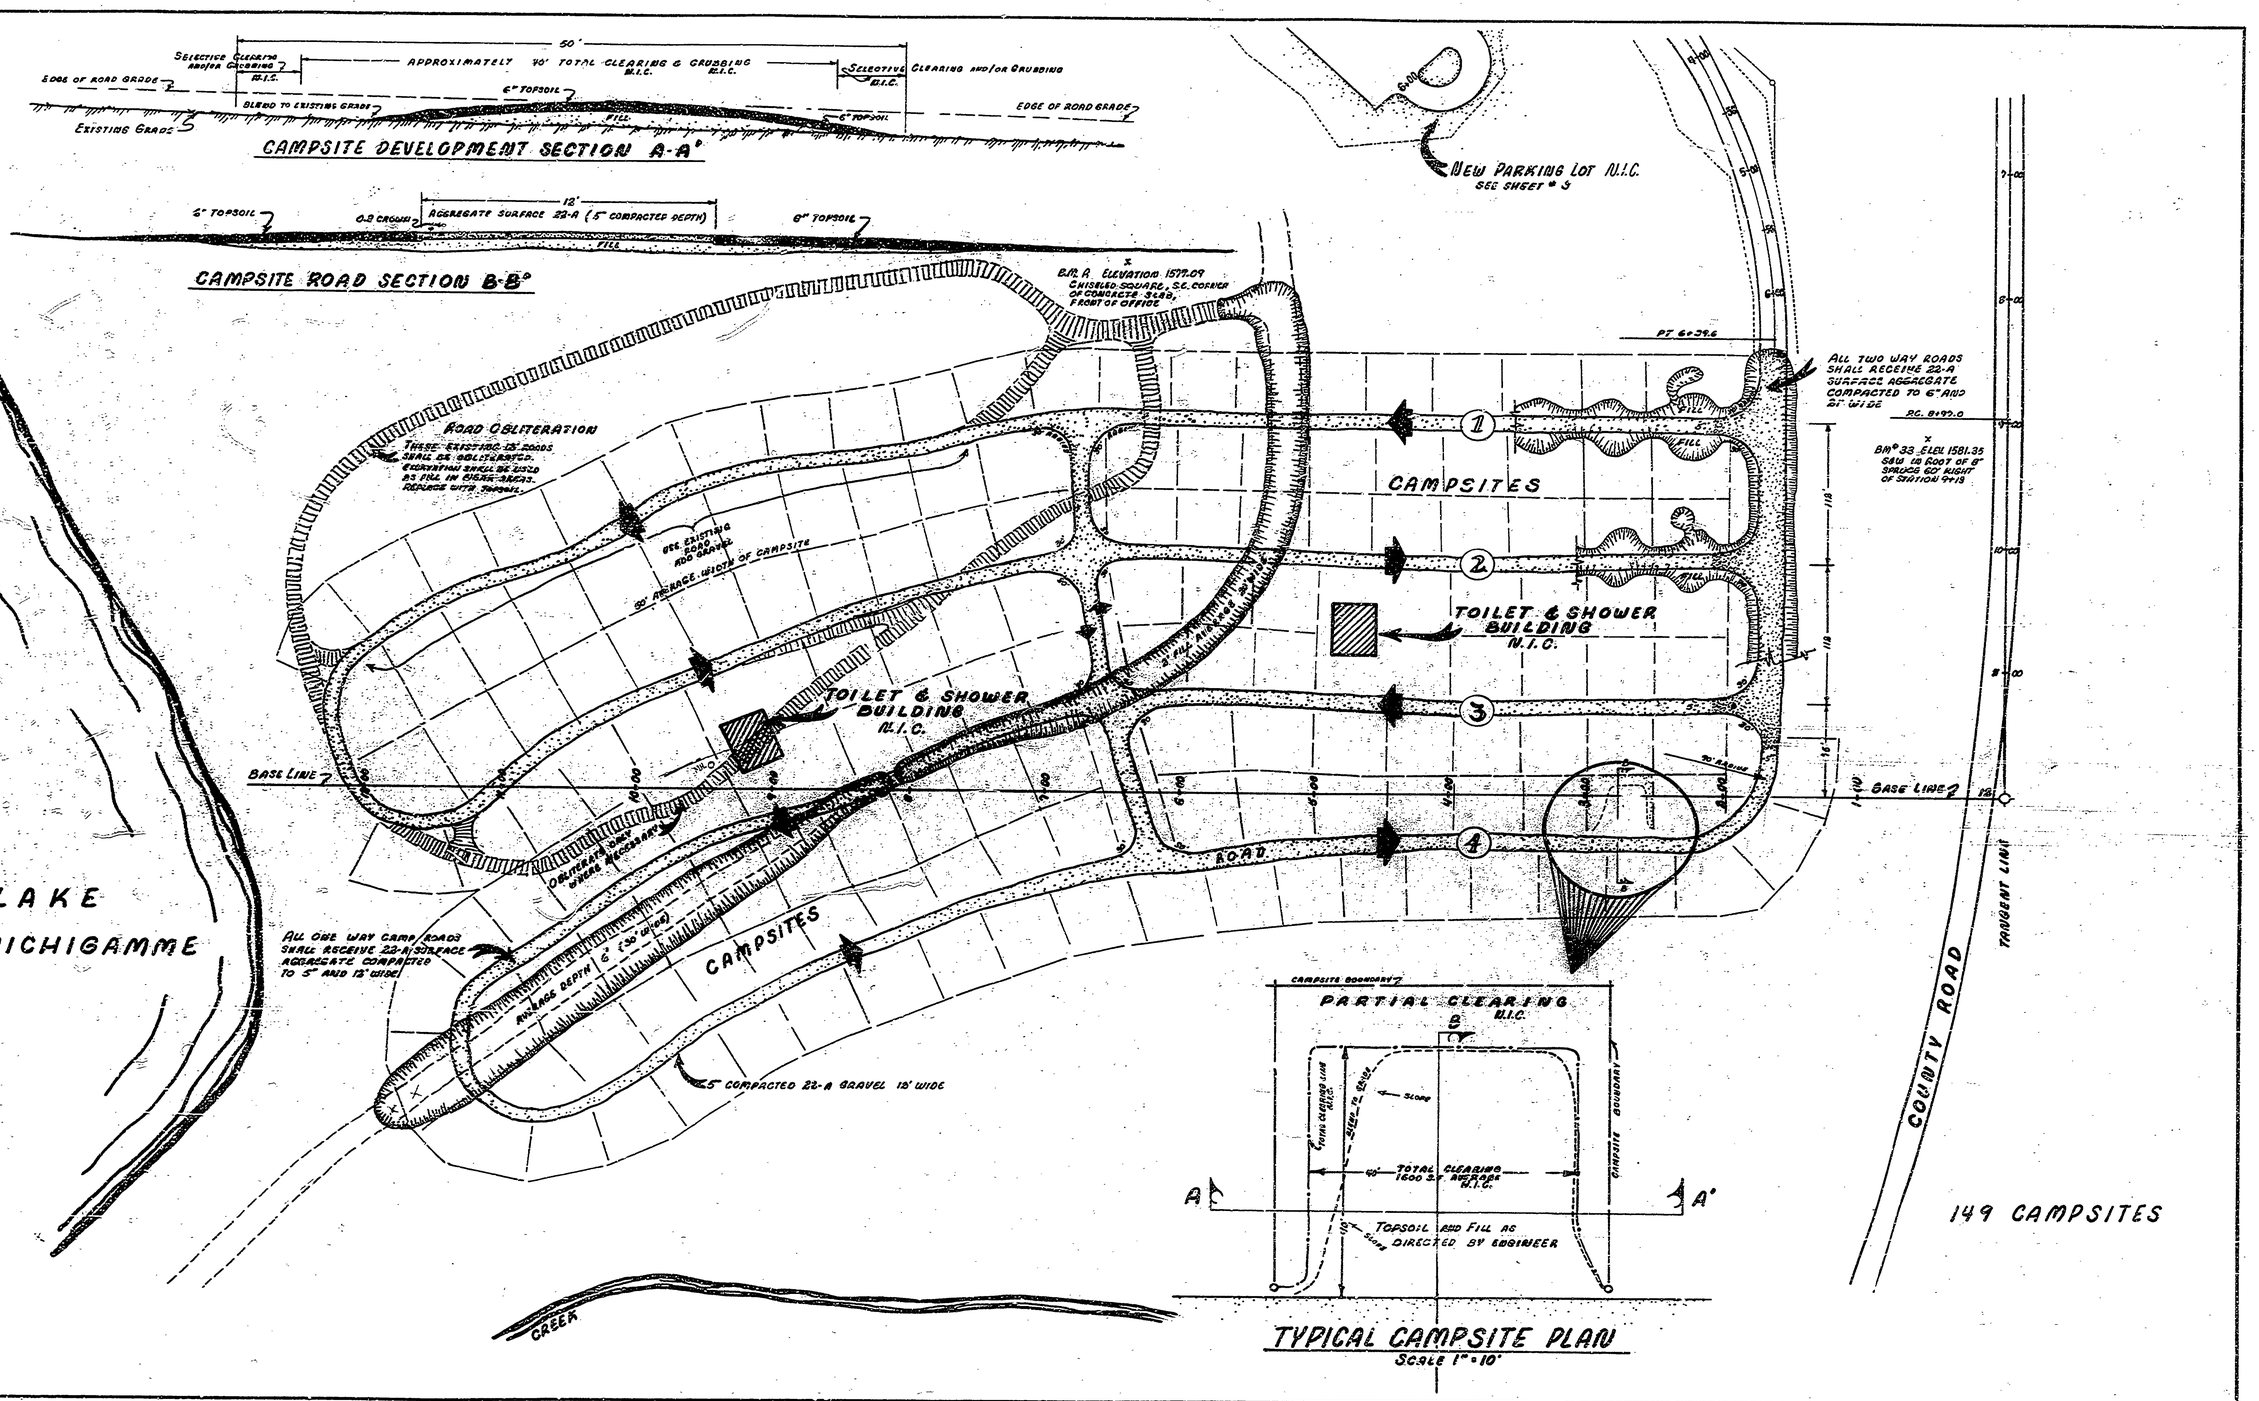

DRAWN BY J. M. N.			
TRACED BY J. M. N.			
CHECKED BY			
DATE			
APPROVED			

REVISIONS

NO.	DATE	BY				
1			4			
2			5			
3			6			
			7			

DATE 9-25-62

REVIEWED BY SECTIONS

		DATE
ARCHITECTURAL		9-24-62
ENGINEERING		9-24-62
LANDSCAPE		9-24-62

APPROVED BY

ASSISTANT CHIEF IN CHARGE	
CHIEF DESIGN	DATE

APPROVED

SCALE 1" = 50'

MICHIGAN
DEPARTMENT OF CONSERVATION
PARKS AND RECREATION DIVISION

VAN RIPER STATE PARK
CAMPGROUND SITE PLAN

SHEET NO. 6 OF 7

PLAN NO. L-105