COMMERCIAL BLUEPRINT SERVICE 899 8-66

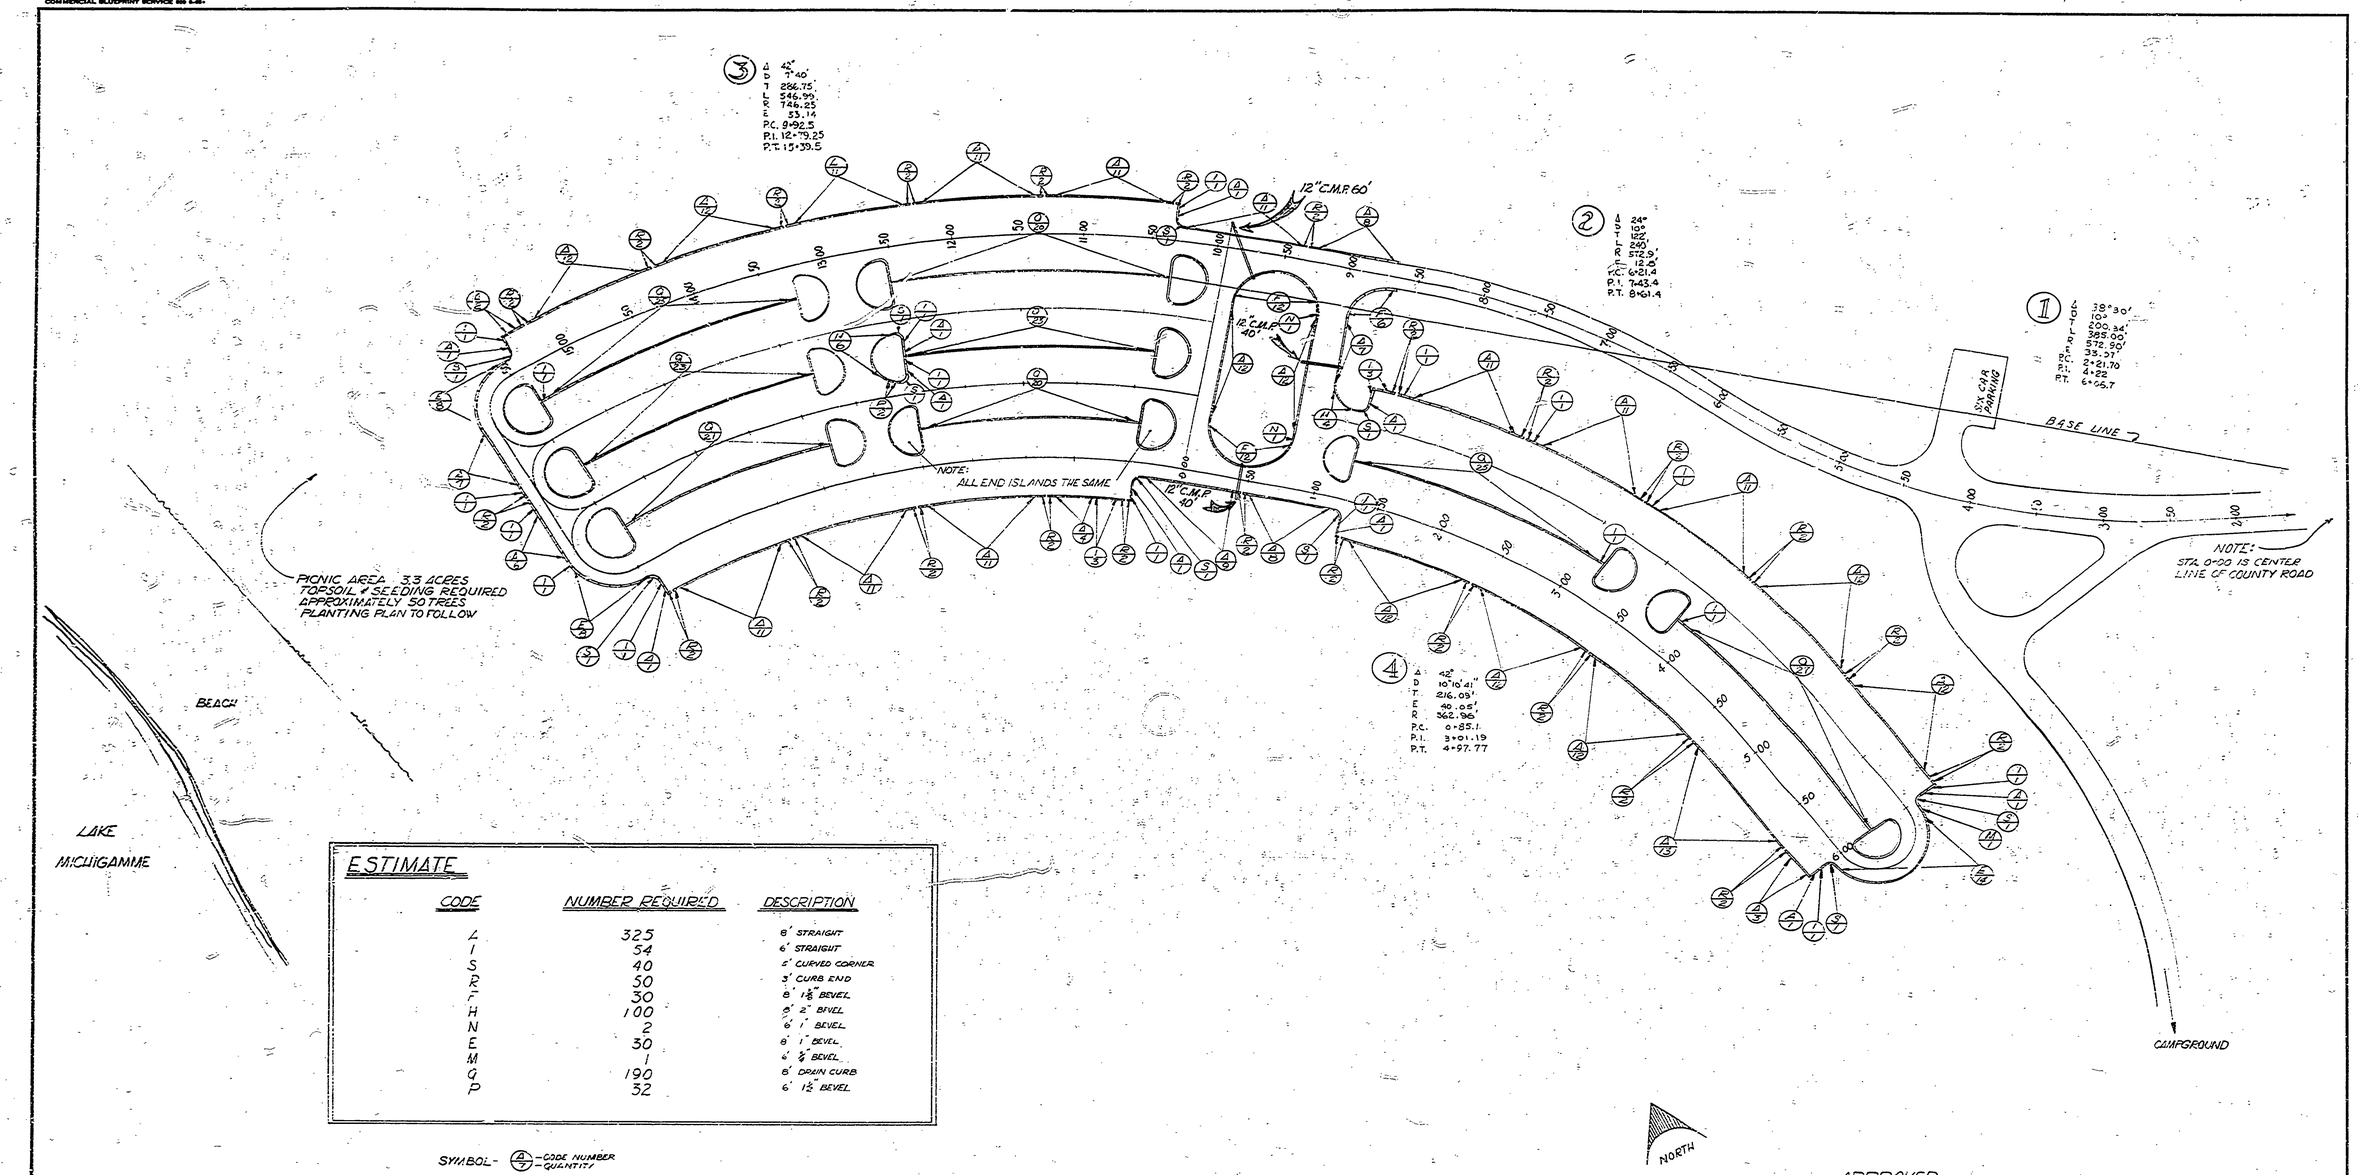


## ESTIMATE

| CODE | NUMBER REQUIRED | DESCRIPTION |
|---|---|---|
| L | 325 | 8' STRAIGHT |
| I | 54 | 6' STRAIGHT |
| S | 40 | 5' CURVED CORNER |
| R | 50 | 3' CURB END |
| T | 30 | 8' 1½" BEVEL |
| H | 100 | 8' 2" BEVEL |
| N | 2 | 6' 1" BEVEL |
| E | 30 | 8' 1" BEVEL |
| M | 1 | 4' ⅞" BEVEL |
| Q | 190 | 8' DRAIN CURB |
| P | 32 | 6' 1½" BEVEL |

SYMBOL - (A/7) = CODE NUMBER / QUANTITY

APPROVED
Robert O. Bridge
CHIEF, PARKS DIVISION

8-22-66
DATE

| | | | | | | | | | | | |
|---|---|---|---|---|---|---|---|---|---|---|---|
| SURVEYED BY | | DRAWN BY G.R.H. | 8-4-66 | NO. | DATE | BY | REVISIONS | NO. | DATE | BY | REVISIONS |
| DESIGNED BY J.M.H. | 9-14-62 | CHECKED BY L.M.C. | 8-56 | 1. | | | | 3. | | | |
| | DATE | | DATE | 2. | | | | 4. | | | |

MICHIGAN
DEPARTMENT OF CONSERVATION

VAN RIPER STATE PARK
DAY USE PARKING - CURB PLAN

SHEET NO. ____ OF ____
FOR PROJECT NO. ____

SHEET 1 OF 1 PLAN NO. L-267