COMMERCIAL BLUEPRINT SERVICE, LANSING

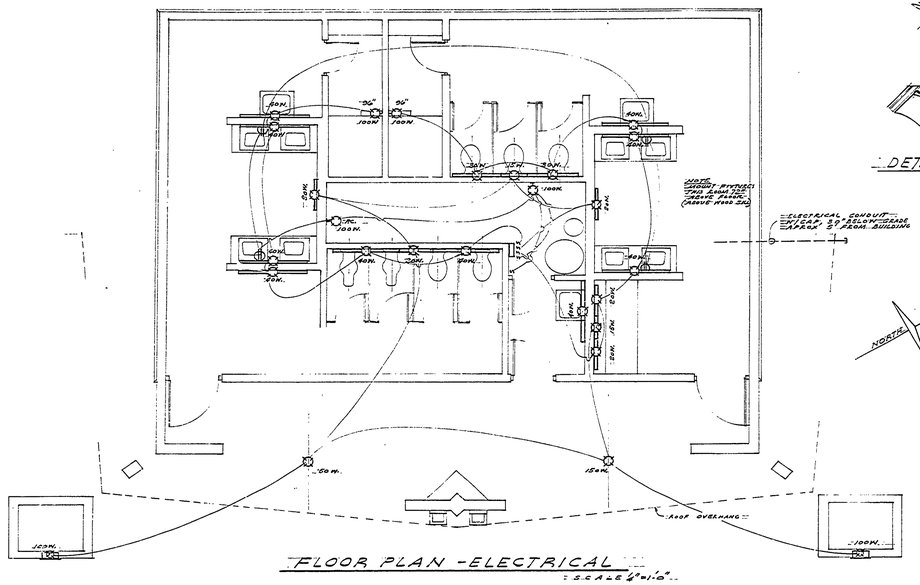

FLOOR PLAN - ELECTRICAL
SCALE 1/4"=1'-0"

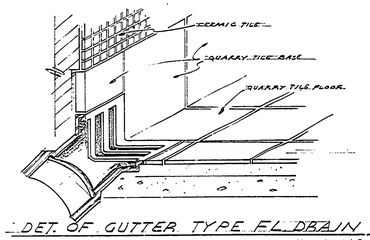

DET. OF GUTTER TYPE FL. DRAIN
NO SCALE

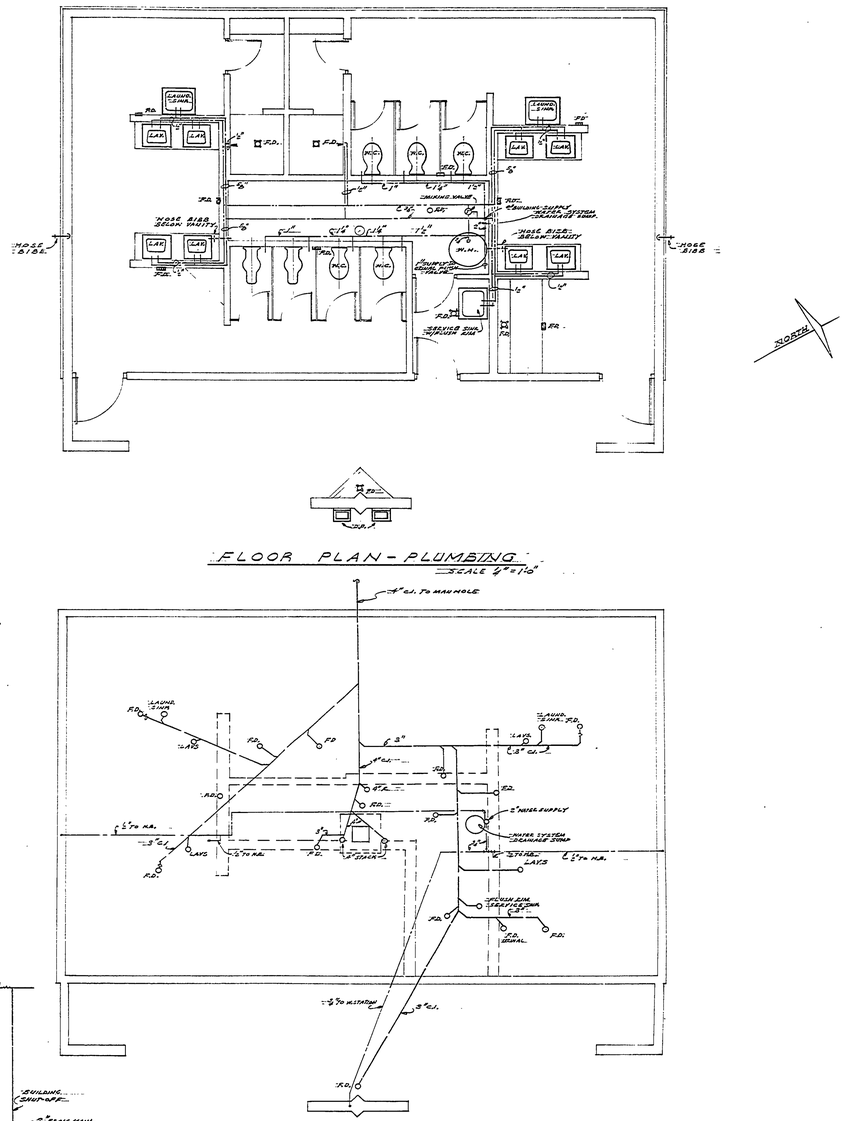

FLOOR PLAN - PLUMBING
SCALE 1/4"=1'-0"

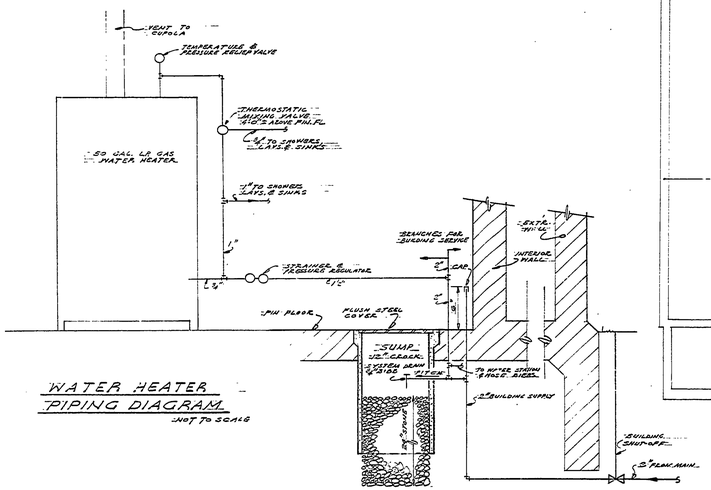

WATER HEATER PIPING DIAGRAM
NOT TO SCALE

WATER SYSTEM DRAINAGE
NOT TO SCALE

FOUNDATION PLAN - PLUMBING
SCALE 1/4"=1'-0"

DATE	REVIEWED		DATE	APPROVED	
12-17-62	ARCHITECTURAL		12-21-62		
	ENGINEERING		11-27-62		
12-19-62	LANDSCAPE		11-29-62		

DATE	BY	REVISIONS	DATE	BY
		4		
		5		
		6		

NO.	DATE	BY
1		
2		
3	1-23-63	

DESIGNED BY
DRAWN BY
CHECKED BY

MICHIGAN
DEPARTMENT OF CONSERVATION
PARKS AND RECREATION DIVISION

VAN RIPER STATE PARK
TOILET & SHOWER BLDG. 5A#5B

SHEET NO. 6 OF 8

PLAN NO. A-102