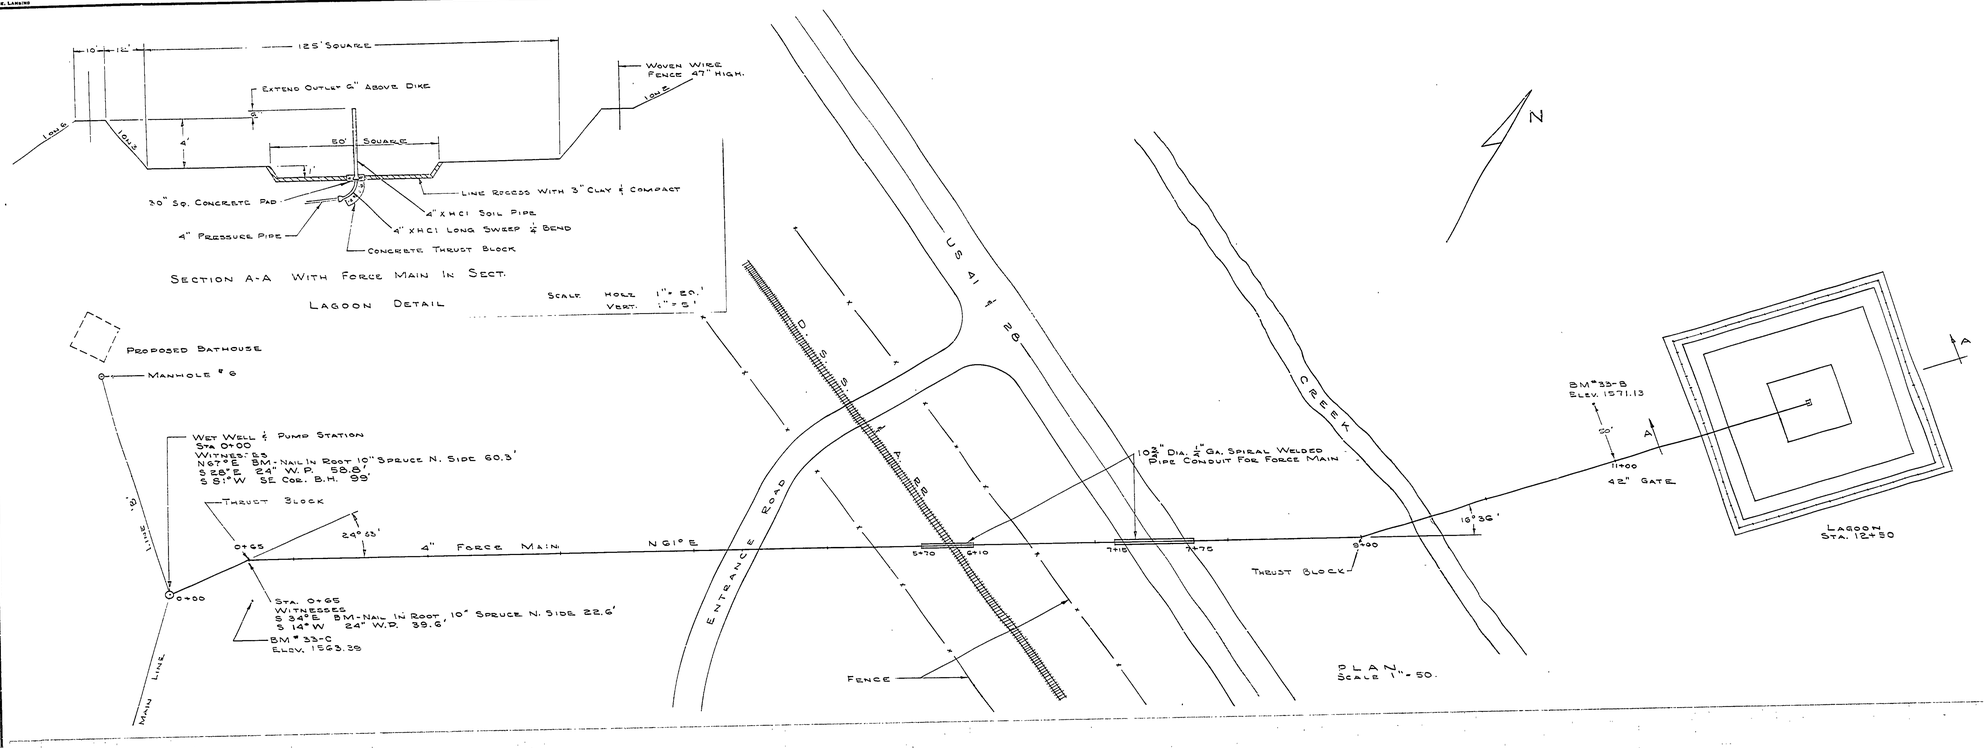

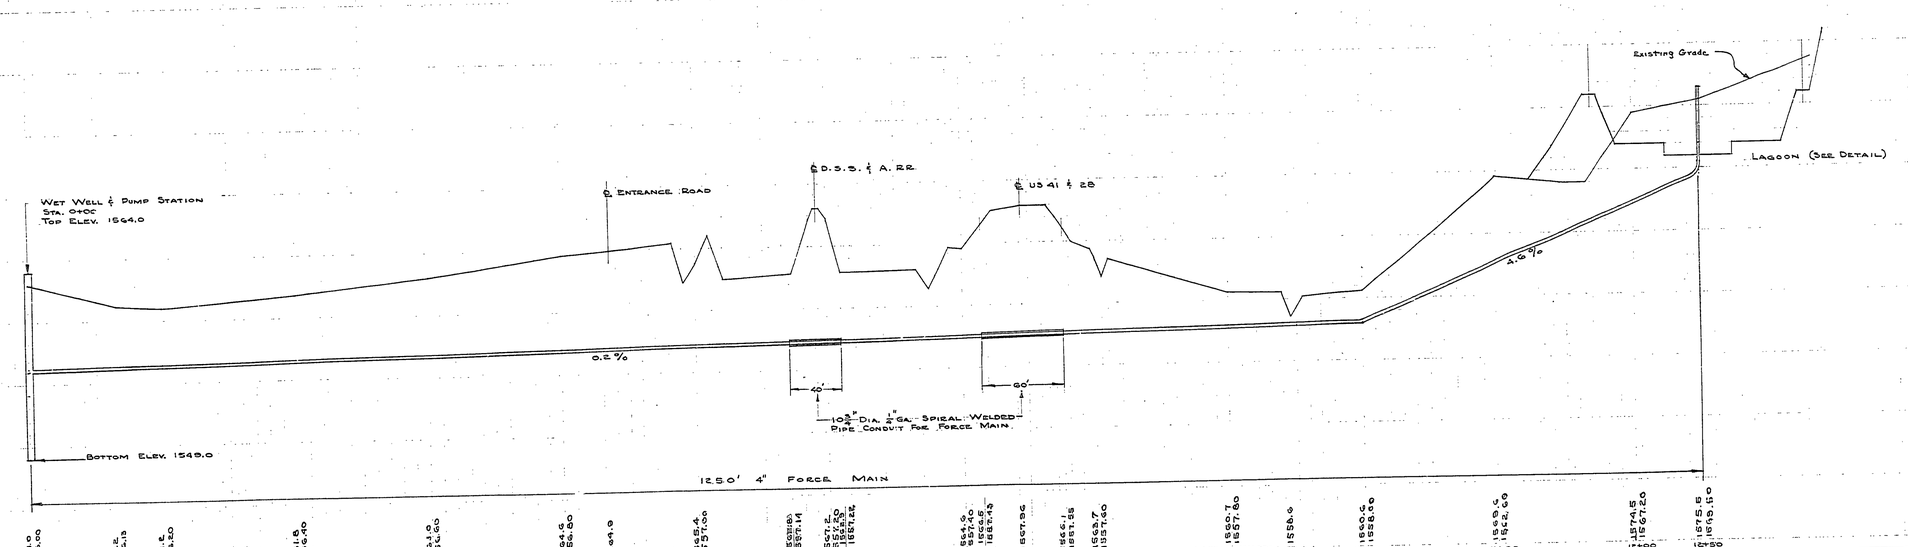

FORCE MAIN

MICHIGAN
DEPARTMENT OF CONSERVATION
PARKS AND RECREATION DIVISION

VAN RIPER STATE PARK
CENTRAL SEWAGE DISPOSAL SYSTEM

SHEET NO. 3 OF 5

PLAN NO. E-104

DATE	BY	DESIGNED BY	B.H. G.
		DRAWN BY	J. Yoma
		CHECKED BY	B.H. G.

DATE	REVIEWED	DATE
6-4-62	ARCHITECTURAL	6-28-62
6-19-62	ENGINEERING	6-28-62
6-19-62	LANDSCAPE	7-5-62

APPROVED

NO.	DATE	BY
1	7-26-62	
2		
3	7-5-62	
4		
5		
6		

REVISIONS

COMMERCIAL BLUEPRINT SERVICE, LANSING