R-1639 COMMERCIAL BLUEPRINT SERVICE 11-74 59602

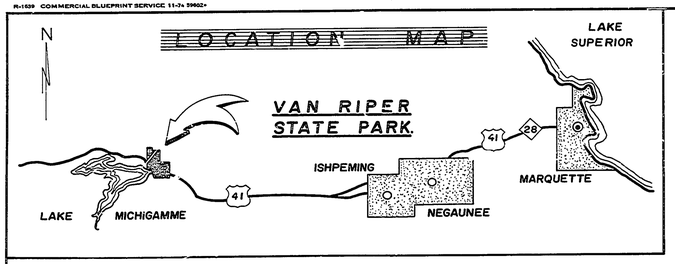

LEGEND

PROPOSED PRIME & DOUBLE SEAL

N

SCALE: 1" = 200'

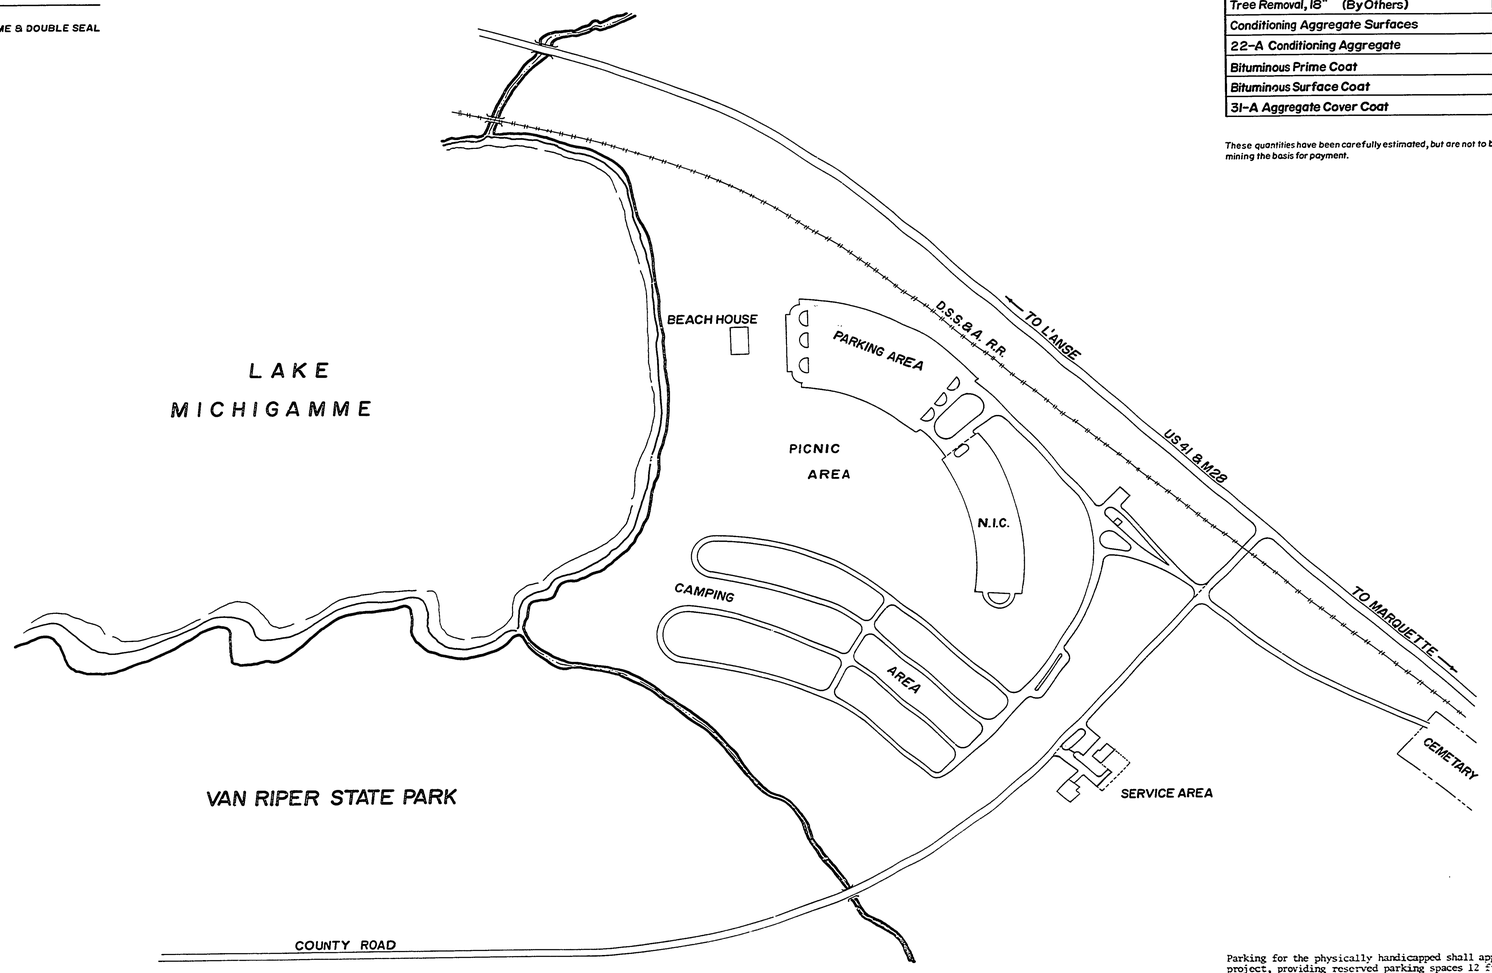

CONSTRUCTION PLANS FOR
BITUMINOUS SURFACING OF PARKING LOTS & ROADS
VAN RIPER STATE PARK
PROJECT NO. 24-1689

QUANTITIES	
Tree Removal, 18" (By Others)	1 Ea.
Conditioning Aggregate Surfaces	28,440 S.Y.
22-A Conditioning Aggregate	1,500 Tn.
Bituminous Prime Coat	7,450 Gal.
Bituminous Surface Coat	19,970 Gal.
31-A Aggregate Cover Coat	847 Tn.

These quantities have been carefully estimated, but are not to be used for determining the basis for payment.

Parking for the physically handicapped shall apply for this project, providing reserved parking spaces 12 ft. wide. Install suitable curb cut in the route of travel from parking spaces to the primary entrance as directed by the Engineer. Suitable signs will be provided by the owner.

BUILDING COMMITTEE APPROVAL

BY: _____ CHAIRMAN DATE _____

RECOMMENDED FOR APPROVAL: [signature] ENGINEERING OR ARCHITECTURAL SUPERVISOR 6-12-75 DATE

RECOMMENDED FOR APPROVAL: _____ PROGRAM AND PLAN COORDINATOR DATE

DIVISION / REGION APPROVAL

BY: [signature] DIVISION CHIEF / REGIONAL MANAGER 6-24-75 DATE

ENGINEERING DIVISION

APPROVED: H. E. Walker ACTING CHIEF ENGINEER 6/24/75 DATE

SURVEYED BY	L. Smith	5-75	DRAWN BY	L.S.	5-75	NO.	DATE	BY	REVISIONS	NO.	DATE	BY	REVISIONS
DESIGNED BY	L.S.	5-75	CHECKED BY			1.				3.			
		DATE			DATE	2.				4.			

MICHIGAN DEPARTMENT OF NATURAL RESOURCES

TITLE SHEET
SHEET TITLE

VAN RIPER STATE PARK
AREA OR PARK
Bituminous Surface Treatment
PROJECT

PROJECT NO. 24-1689

SHEET 1 OF 3 PLAN NO. E-112