R-1638 COMMERCIAL BLUEPRINT SERVICE 800 11-74 59602

NOTE: All roads & driveways to be graded to obtain 0.2' crown unless otherwise detailed.

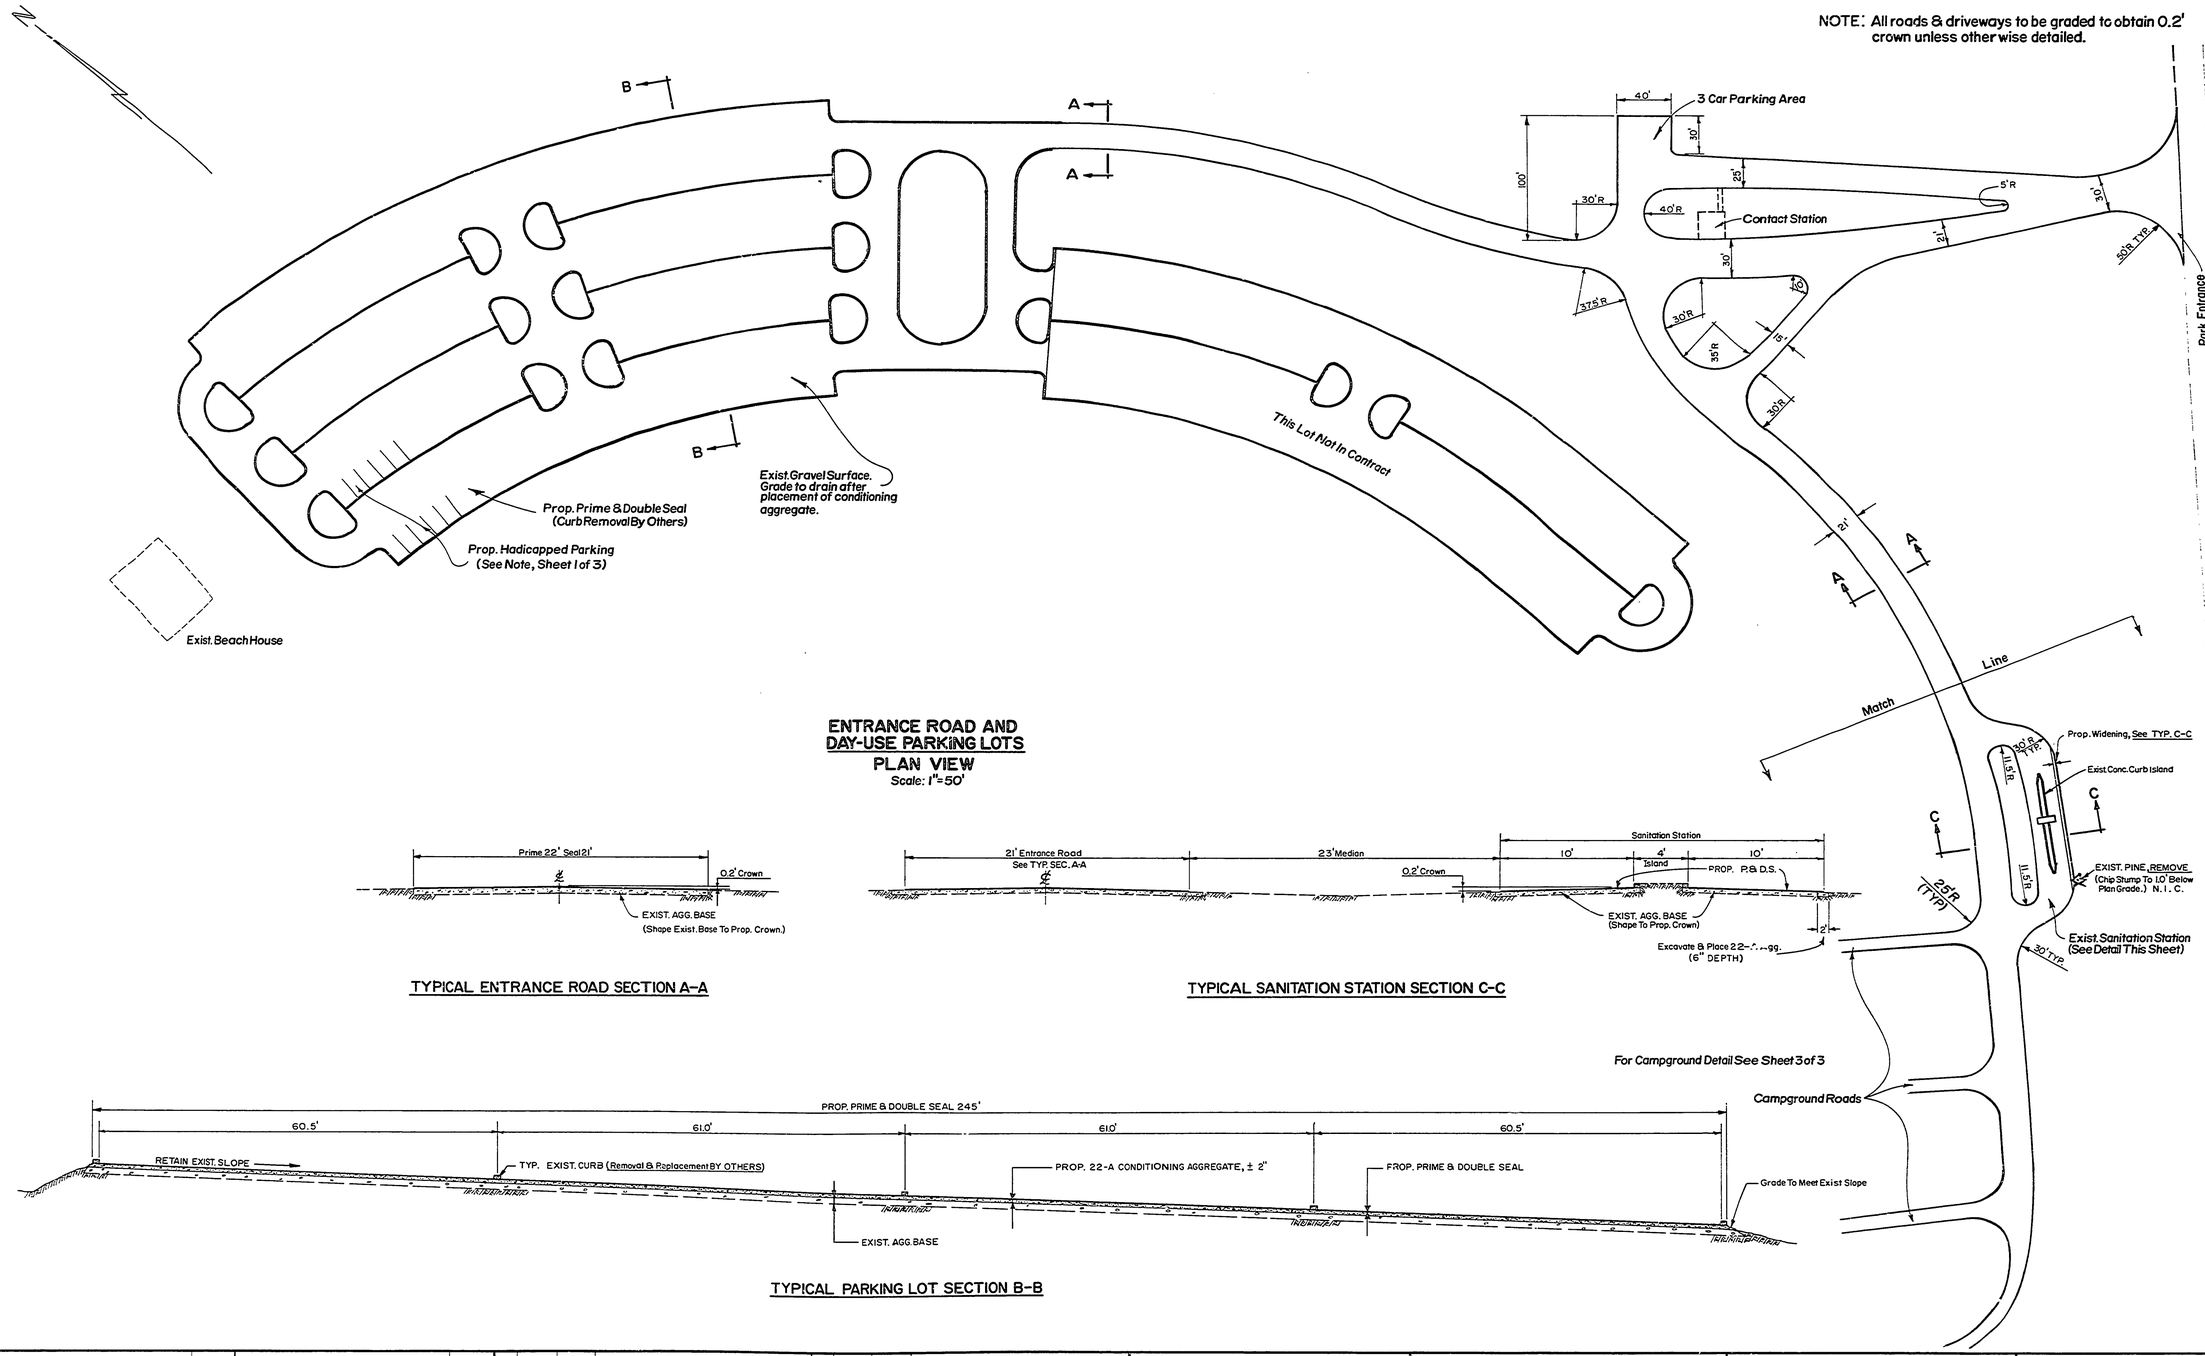

ENTRANCE ROAD AND DAY-USE PARKING LOTS
PLAN VIEW
Scale: 1"=50'

TYPICAL ENTRANCE ROAD SECTION A-A

TYPICAL SANITATION STATION SECTION C-C

TYPICAL PARKING LOT SECTION B-B

SURVEYED BY L.Smith	5-75	DRAWN BY L.S.	5-75	NO.	DATE	BY	REVISIONS	NO.	DATE	BY	REVISIONS
DESIGNED BY L.S.	5-75	CHECKED BY		1.				3.			
	DATE		DATE	2.				4.			

MICHIGAN
DEPARTMENT OF NATURAL RESOURCES

Proposed Prime & Double Seal Entrance Road & Parking Lots
SHEET TITLE

AREA OR PARK: Van Riper State Park
PROJECT: Bituminous Surface Treatment Prime & Double Seal

PROJECT NO. 24-1689
SHEET 2 OF 3
PLAN NO. E-112