R-1634 COMMERCIAL BLUEPRINT SERVICE 300 11-74 99602

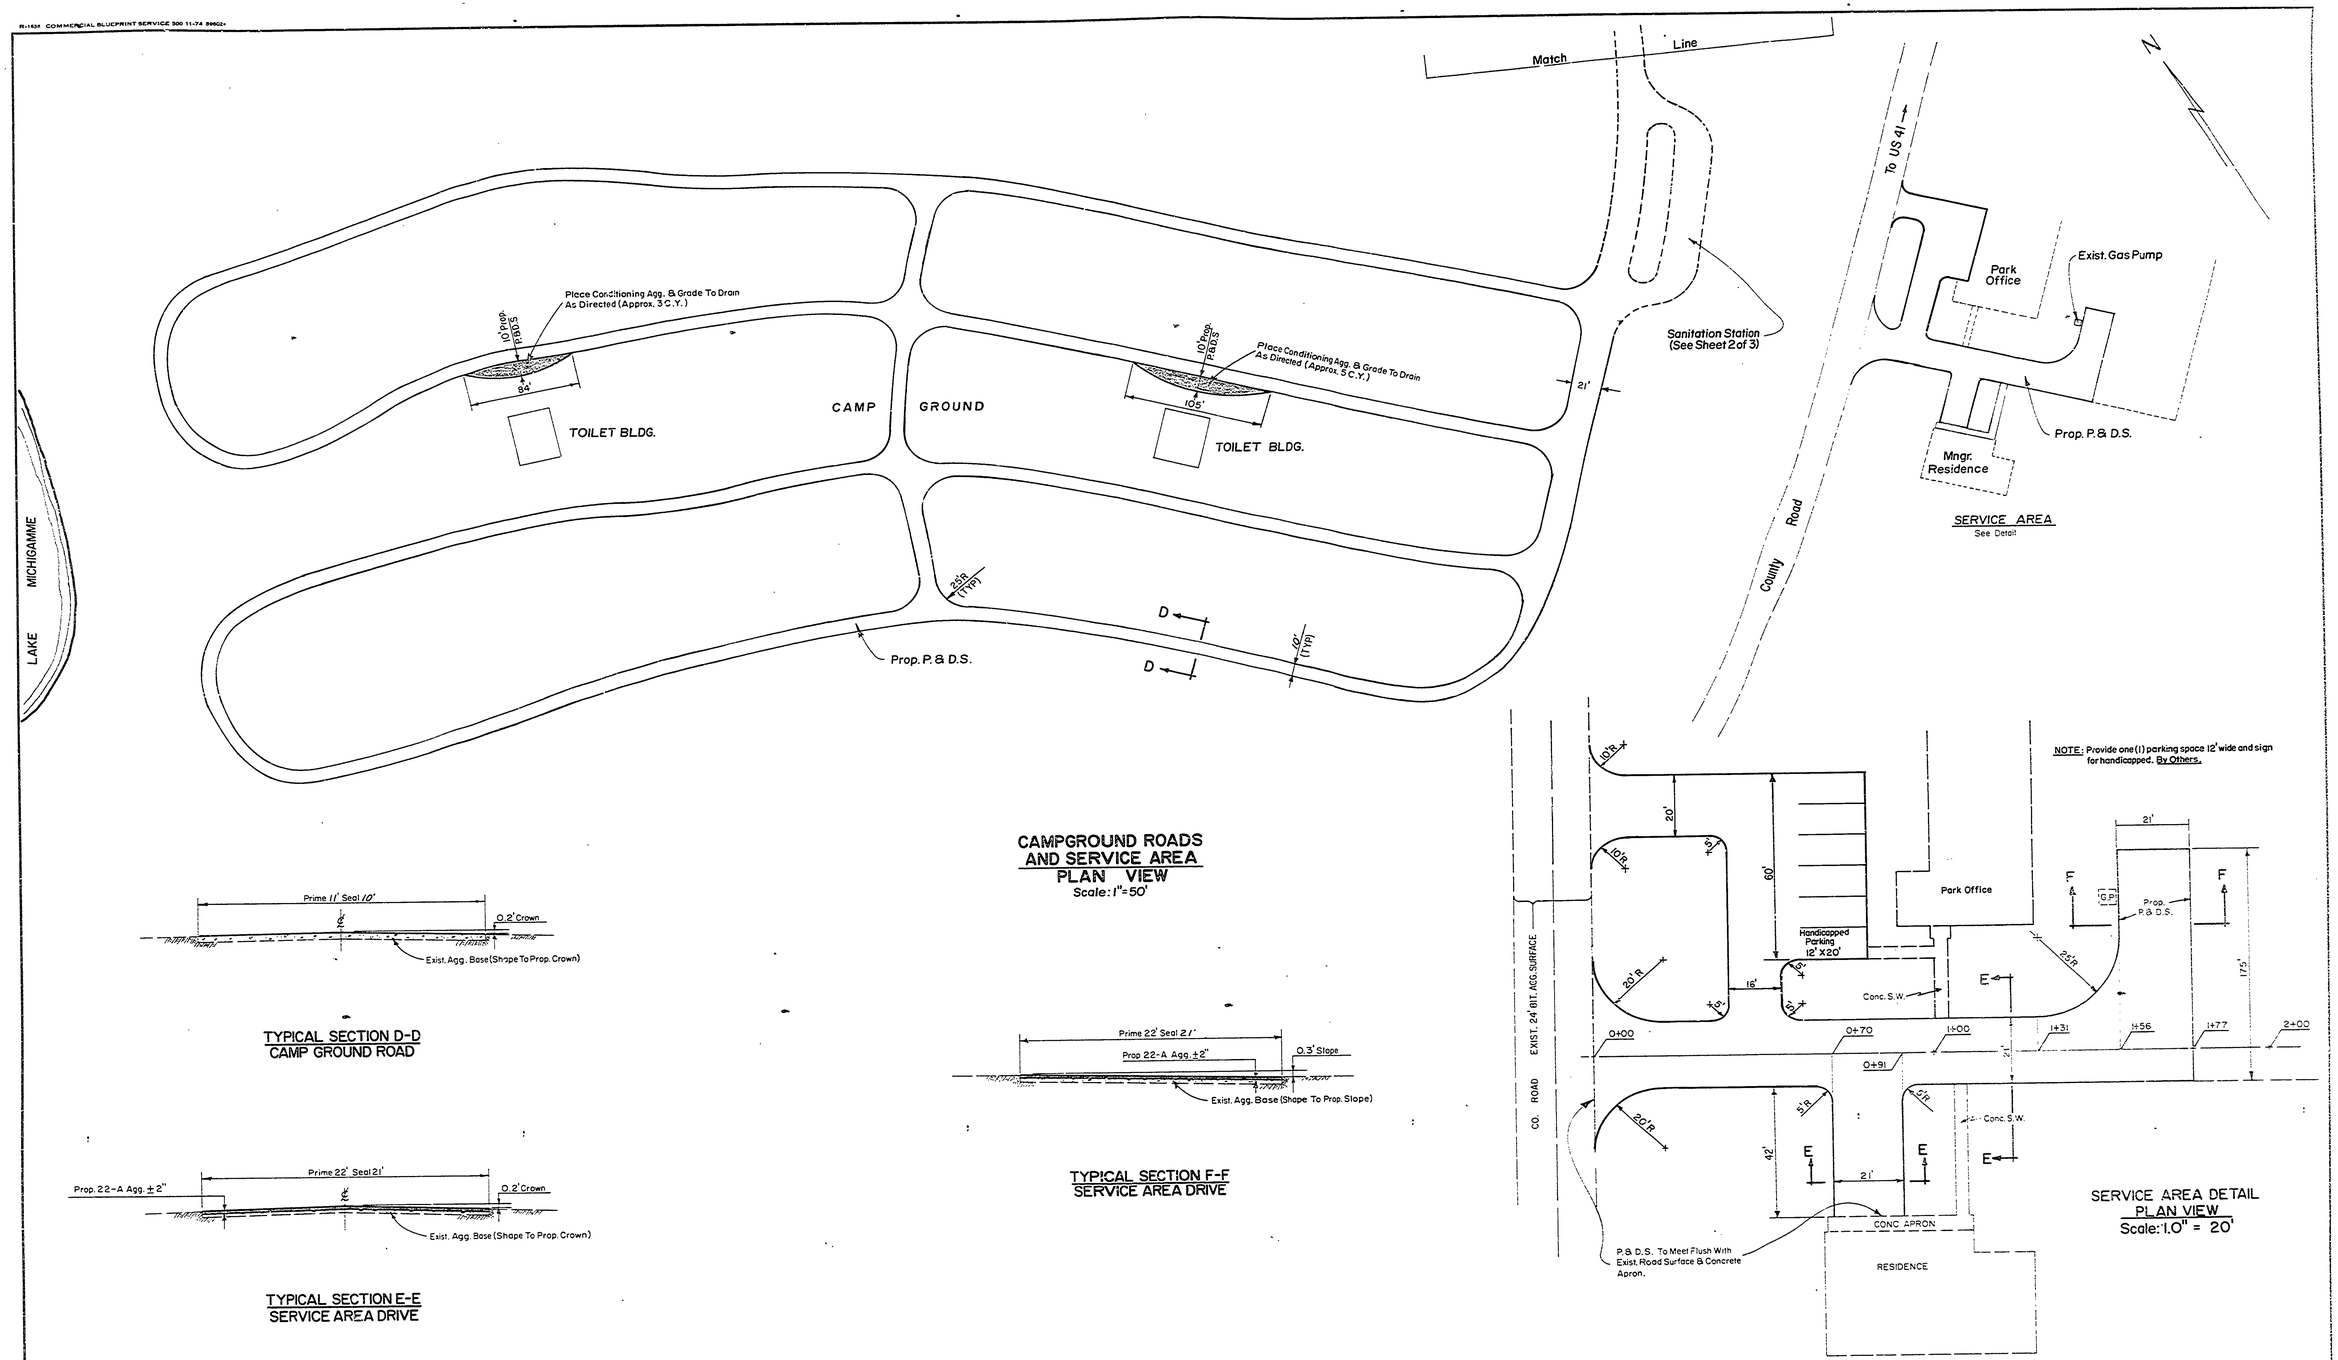

CAMPGROUND ROADS AND SERVICE AREA
PLAN VIEW
Scale: 1"=50'

TYPICAL SECTION D-D
CAMP GROUND ROAD

TYPICAL SECTION F-F
SERVICE AREA DRIVE

TYPICAL SECTION E-E
SERVICE AREA DRIVE

SERVICE AREA DETAIL
PLAN VIEW
Scale: 1.0" = 20'

SURVEYED BY	L. Smith	5-75	DRAWN BY	L.S.	5-75	NO.	DATE	BY	REVISIONS	NO.	DATE	BY	REVISIONS
DESIGNED BY	L.S	5-75	CHECKED BY			1.				3.			
		DATE			DATE	2.				4.			

MICHIGAN
DEPARTMENT OF NATURAL RESOURCES

Propose Prime & Double Seal
Campground Roads & Service Area
SHEET TITLE

AREA OR PARK: Van Riper State Park
PROJECT: Bituminous Surface Treatment
Prime & Double Seal

PROJECT NO. 24-1689
SHEET 3 OF 3
PLAN NO. E-112