COMMERCIAL BLUEPRINT SERVICE 300 11-67

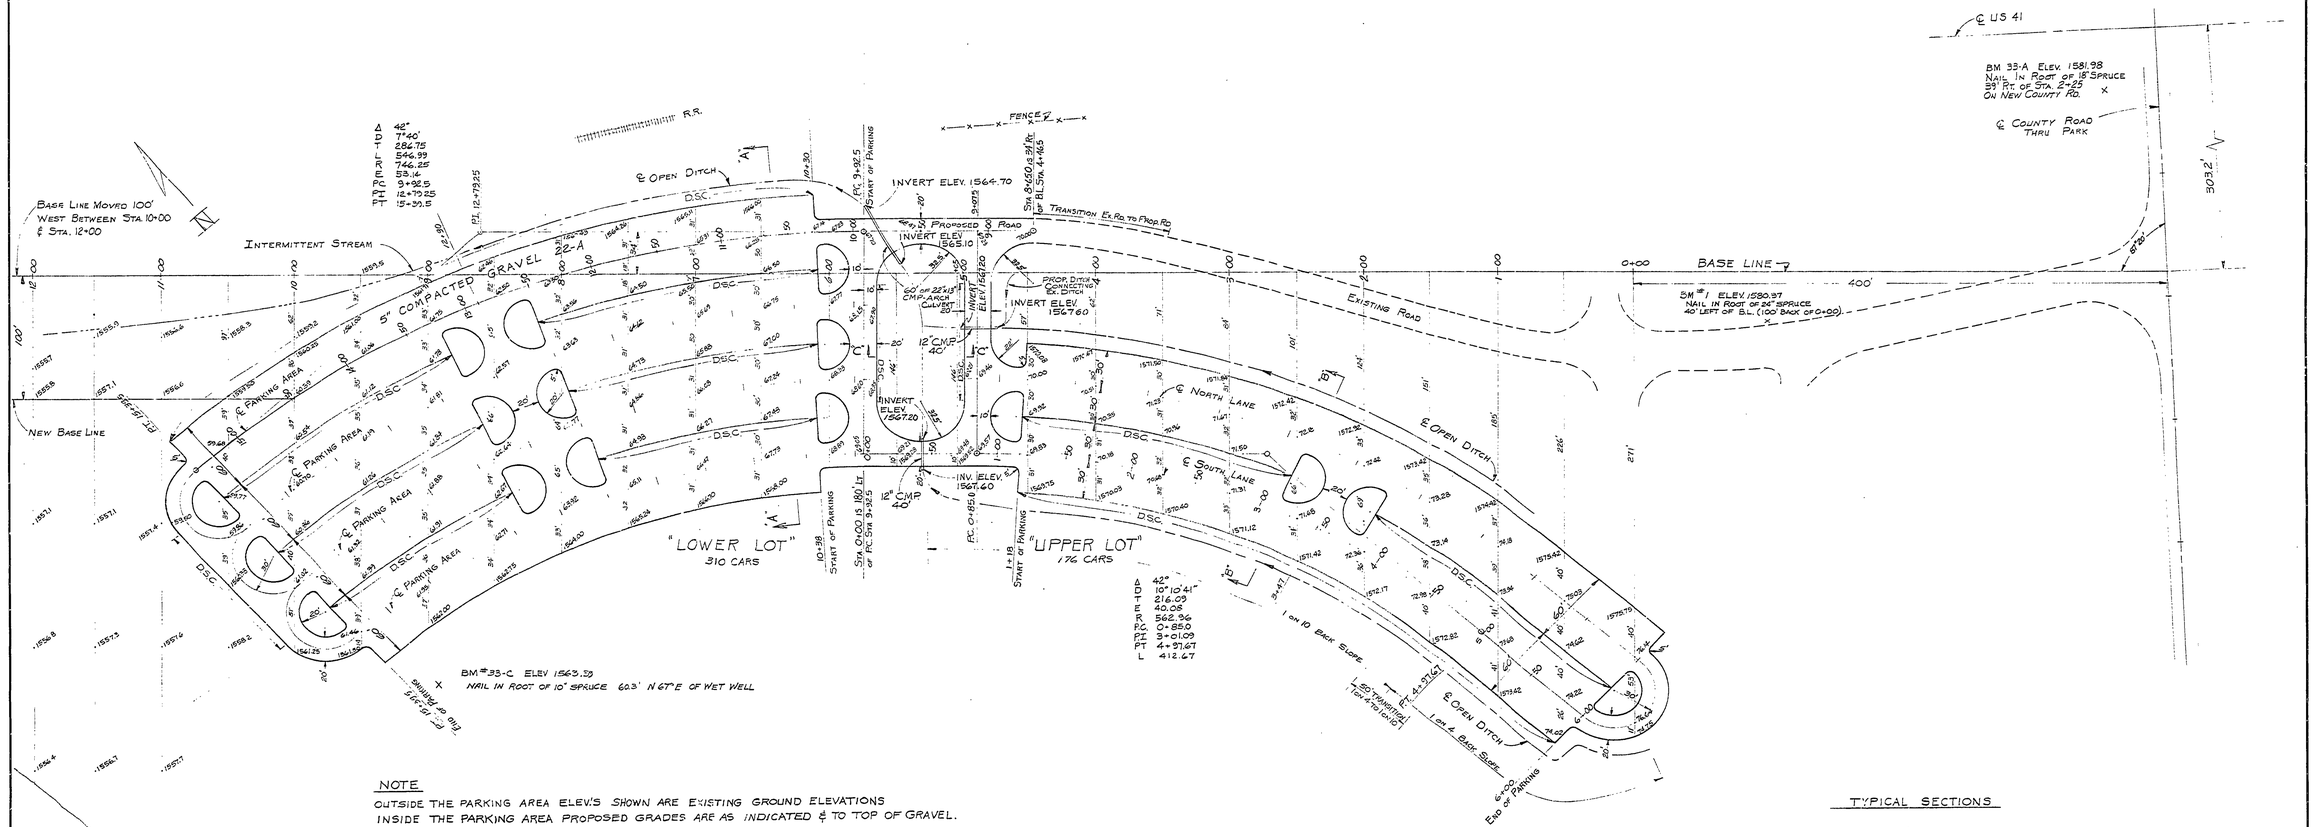

NOTE

OUTSIDE THE PARKING AREA ELEV'S SHOWN ARE EXISTING GROUND ELEVATIONS
INSIDE THE PARKING AREA PROPOSED GRADES ARE AS INDICATED & TO TOP OF GRAVEL.

ALL END ISLANDS THE SAME

D.S.C.-ABBREVIATION FOR DRAINAGE SECTION CURB

PLAN

PARKING AREA: LAYOUT AND GRADING

SCALE: 1" = 50

QUANTITIES	
GRADING AND LOT GRAVEL SURFACING (USE 5" COMPACTED GRAVEL) 22-A	20,850 SQ YDS
PRECAST CONCRETE CURBS (STANDARD)	6,500 LIN. FT
TWO 12" CMP CULVERTS	80 LIN FT
ONE 22"x13" CMP-ARCH CULVERT	60 LIN FT
EARTH EXCAVATION (USE FOR FILL)	8,900 CU YDS
BORROW (HAUL 1 MILE)	1100 CU YDS
CLEARING & GRUBBING	1/3 ACRE

THE EARTHWORK QUANTITES SHOWN ON THE PLANS INCLUDE 20% FOR SHRINKAGE AND HAVE BEEN CAREFULLY ESTIMATED, BUT ARE NOT GUARANTEED, AND ARE NOT TO BE USED AS A BASIS FOR PAYMENT.

TYPICAL SECTIONS

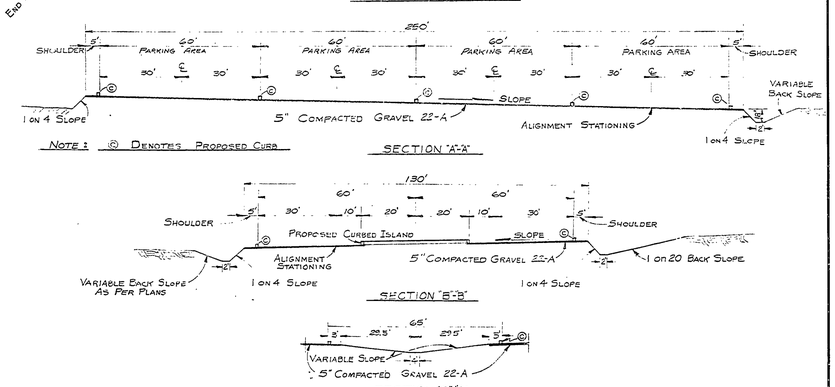

SURVEYED BY		DRAWN BY		NO.	DATE		REVISIONS	NO.	DATE	BY	REVISIONS
DESIGNED BY		CHECKED BY		1.				3.			
	DATE		DATE	2.				4.			

MICHIGAN
DEPARTMENT OF CONSERVATION

VAN RIPER STATE PARK
UPPER & LOWER PARKING AREAS

SHEET NO. ____ OF ____
FOR PROJECT NO. ~~R999-9972~~-976-026C4,6

SHEET 2 OF 2 | PLAN NO. E-108