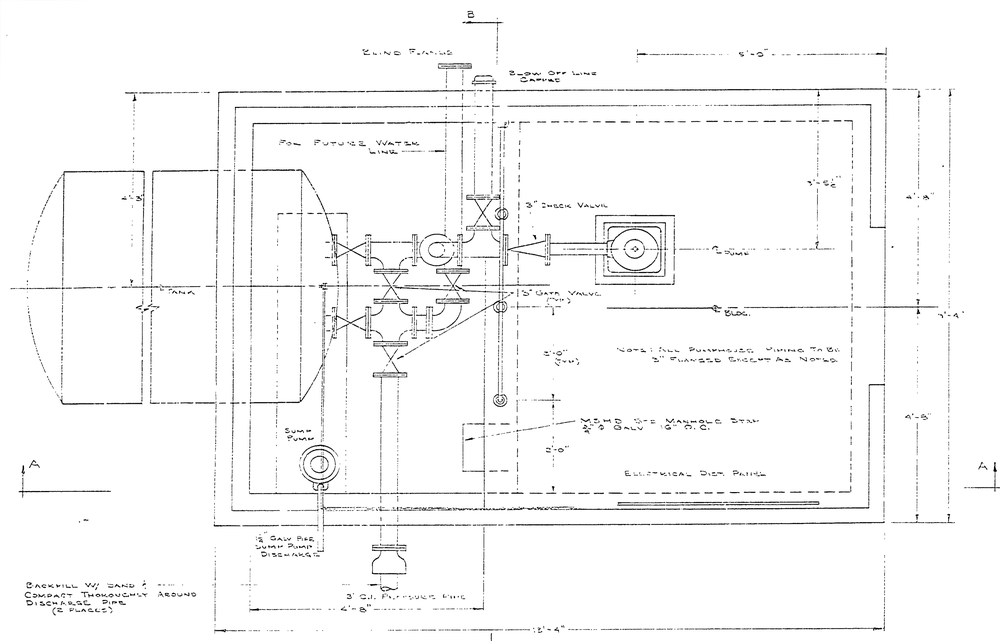

PLAN
SCALE 3/4" = 1'-0"

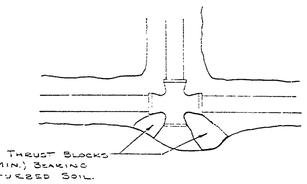

THRUST BLOCK DETAIL

No Scale

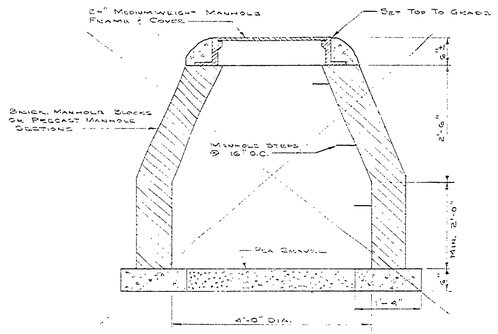

Not Used

MANHOLE DETAIL
SCALE 3/4" = 1'-0"

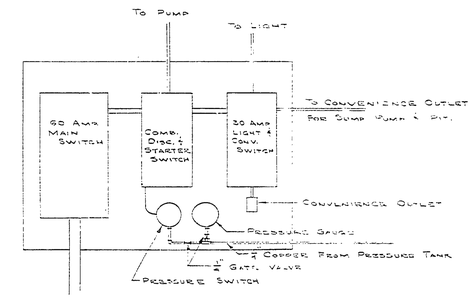

ELECTRICAL DISTRIBUTION PANEL

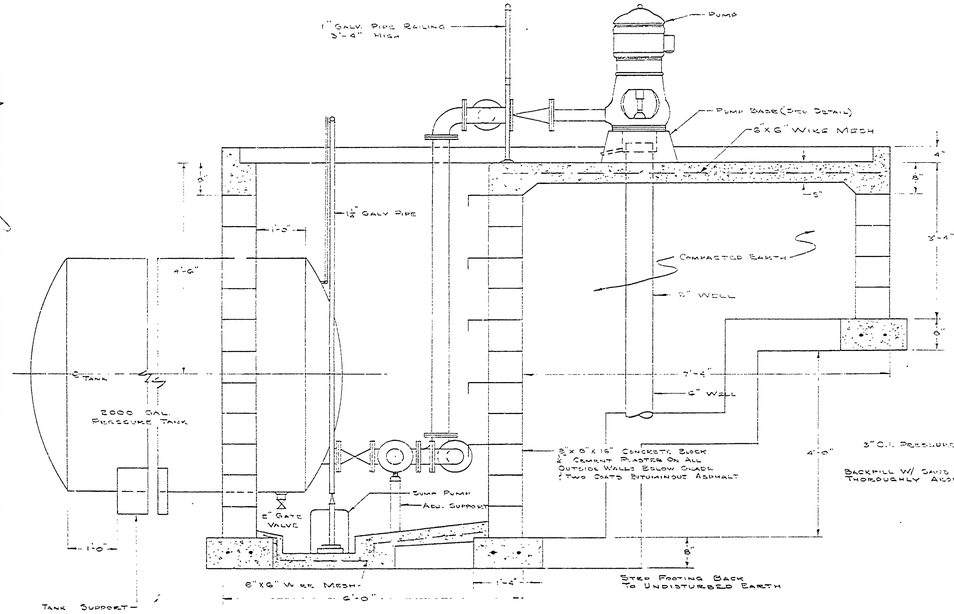

SECTION A-A
SCALE 3/4" = 1'-0"

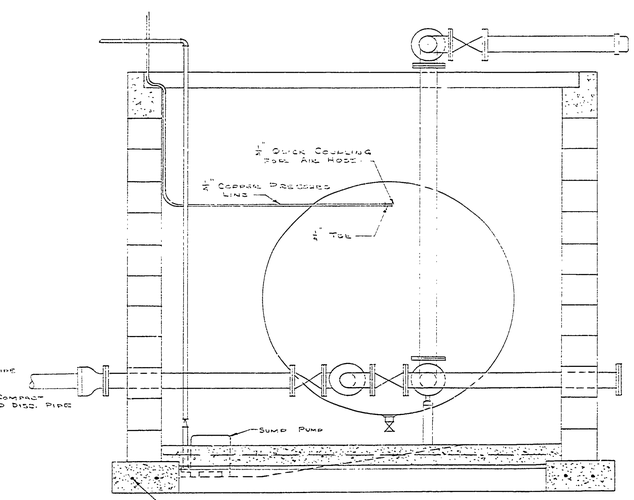

SECTION B-B
SCALE 3/4" = 1'-0"

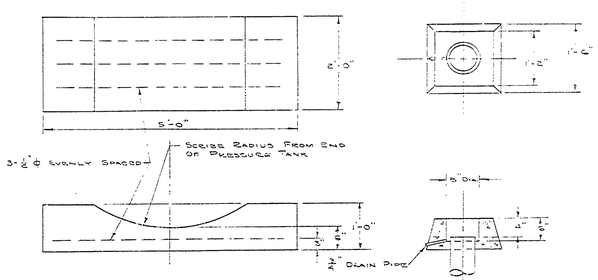

TANK SUPPORT
SCALE 3/4" = 1'-0"

PUMP BASE
SCALE 3/4" = 1'-0"

REVISIONS						
			4			
			5			
			6			

DATE	NO.	DATE	BY
7/17/62	1		
	2		
7-16-62	3		

		DATE
APPROVED	Chief, Engineering Division	7/16/62
	Director, Parks & Recreation Division	7-23-62
	Director, Conservation Division	7-23-62

		REVIEWED	DATE
ARCHITECTURAL			7/16/62
ENGINEERING			7-23-62
LANDSCAPE			7-23-62

		DATE
DESIGNED BY	J. YPMA	5-22-62
DRAWN BY		7-16-62
CHECKED BY		7-16-62

PUMPHOUSE PIPING AND FOUNDATION PLAN

MICHIGAN
DEPARTMENT OF CONSERVATION
PARKS AND RECREATION DIVISION

MUSKALLONGE LAKE STATE PARK
CAMPGROUND, SECTION 2
WATER DISTRIBUTION SYSTEM

SHEET NO. 5 OF 8

PLAN NO. E-102