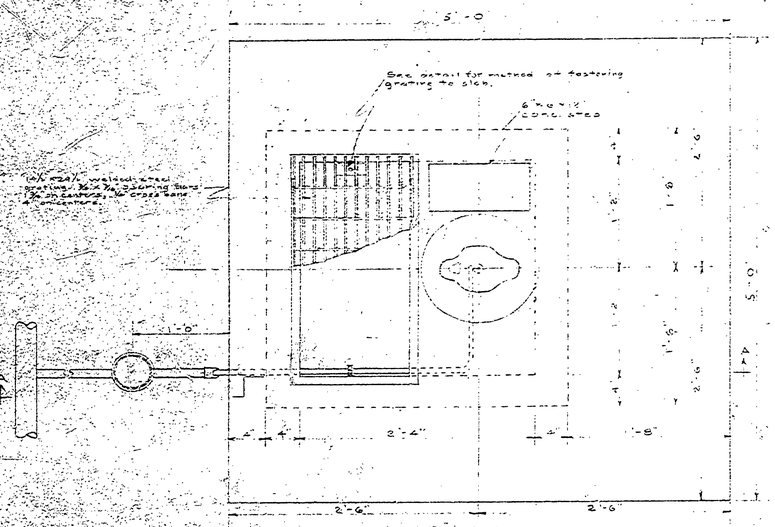

PLAN
Scale: 1½" = 1'-0"

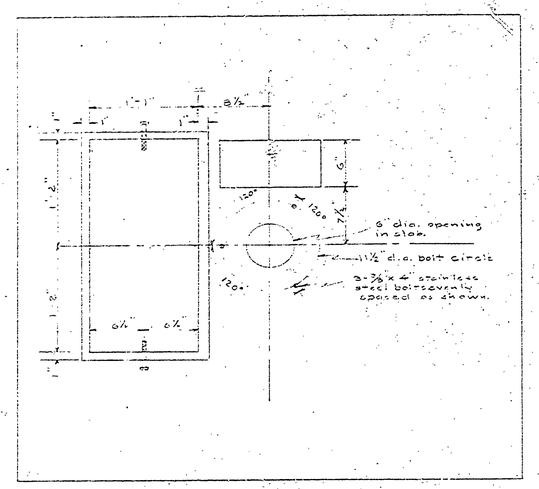

PLAN OF CONCRETE SLAB
Scale: 1½" = 1'-0"

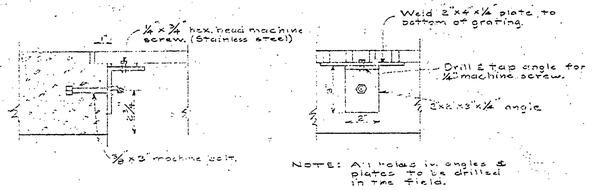

DETAIL FOR FASTENING GRATING TO CONCRETE SLAB
Scale: 3" = 1'-0"

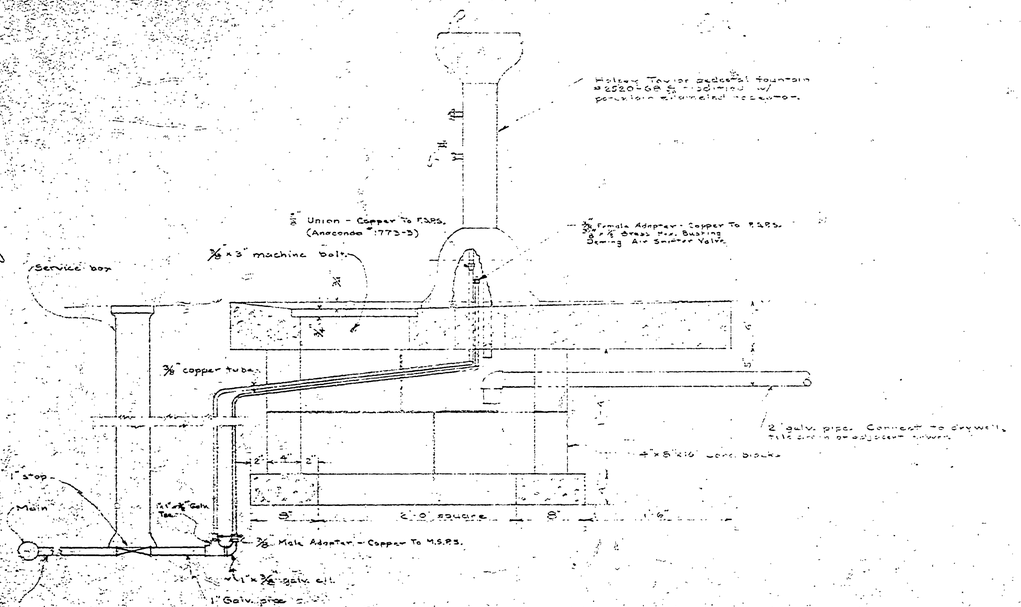

SECTION A-A
Scale: 1½" = 1'-0"

Note: Shut Off Valve In Service Box. Open Faucet On Fountain And Pump Air Through Sniffer Valve For Winter Shut Down

REV. NO.	DATE	BY	REVISIONS	DATE	BY
1			4		
2			5		
3			6		

	DATE		REVIEWED	DATE	APPROVED
DESIGNED BY	K.G.S.	ARCHITECTURAL	W.A.K.	10-24-61	
DRAWN BY	K.G.S.	ENGINEERING	[illegible]	11-13-61	
CHECKED BY	E.G.P.	LANDSCAPE	[illegible]	12-28-61	

STANDARD PLAN FOR DRINKING FOUNTAIN

MICHIGAN
DEPARTMENT OF CONSERVATION
PARKS AND RECREATION DIVISION

MUSKALLONGE LAKE STATE PARK
CAMPGROUND SECTION 2
WATER DISTRIBUTION SYSTEM
Scale: As shown

SHEET NO. 9 OF 9

PLAN NO. E-1102

CE-149