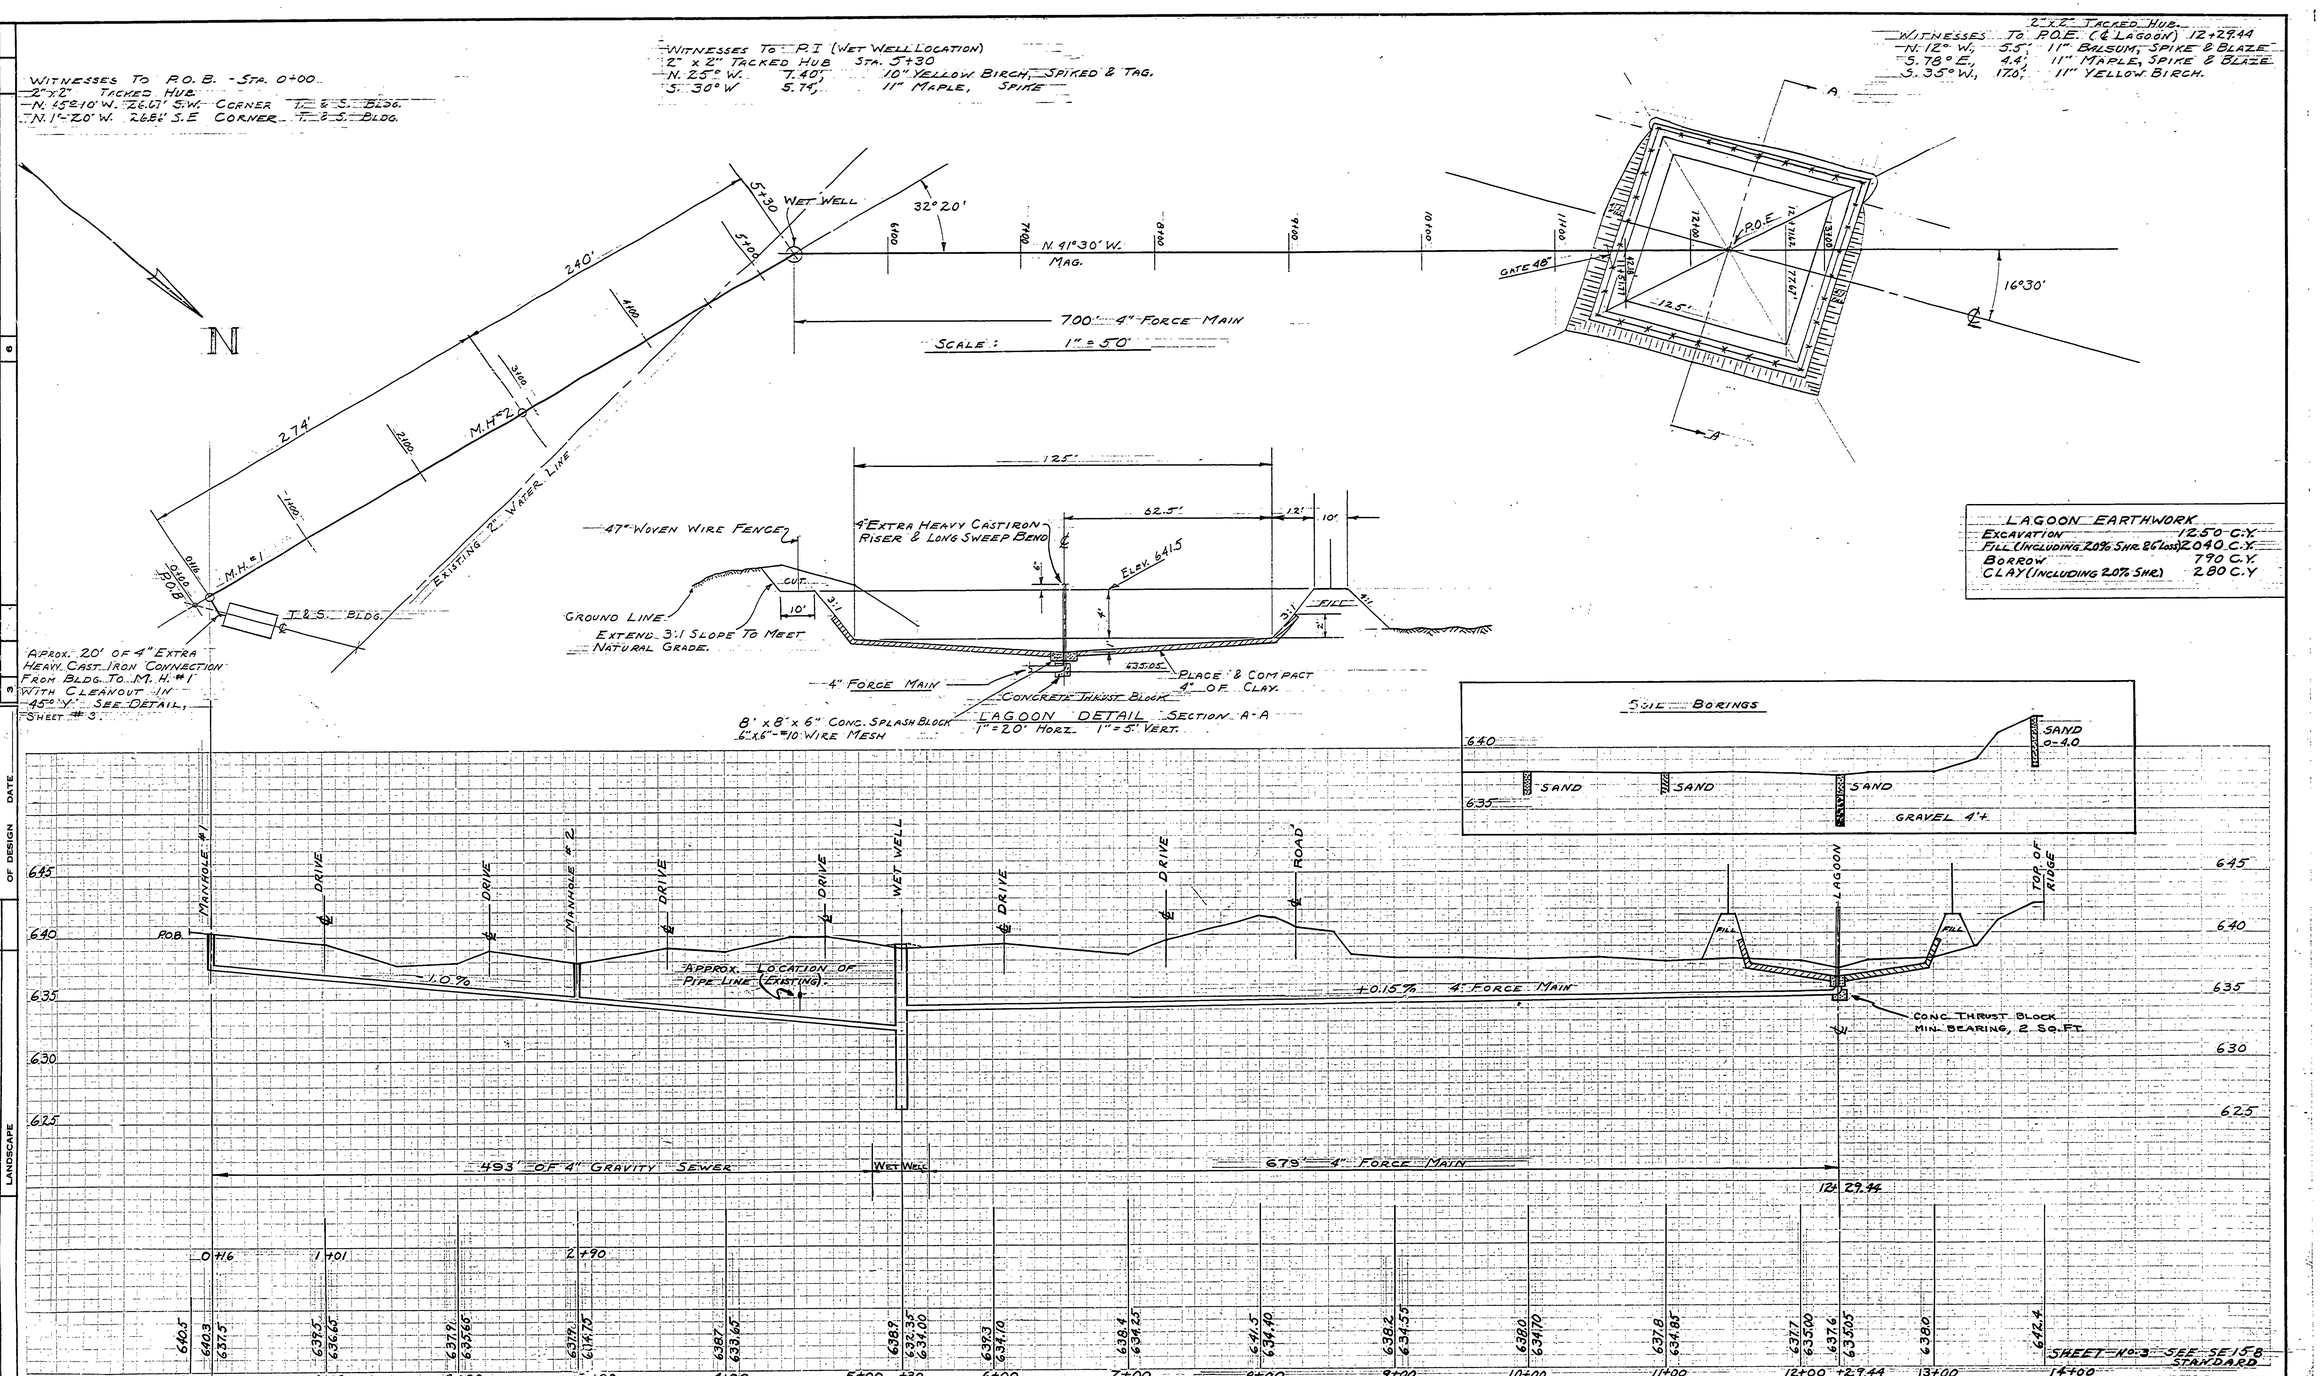

LAGOON EARTHWORK

EXCAVATION	1250 C.Y.
FILL (INCLUDING 20% SHR. 26 loose)	2040 C.Y.
BORROW	790 C.Y.
CLAY (INCLUDING 20% SHR.)	280 C.Y.

NO.	DATE	BY	REVISIONS
1			
2			
3			
4			
5			
6			

APPROVED BY — DATE
ASSISTANT CHIEF IN CHARGE OF DESIGN — DATE

REVIEWED BY SECTIONS — DATE
ARCHITECTURAL
ENGINEERING W. POYET 5-1-67
LANDSCAPE

DRAWN BY G. MILLER 5-25-67
TRACED BY
CHECKED BY
DATE

MICHIGAN
DEPARTMENT OF CONSERVATION
PARKS AND RECREATION DIVISION

MUSKALLONGE LAKE STATE PARK
SEWAGE LAGOON & SEWER

SHEET NO. 2 OF 5

PLAN NO. E-104

PA: 108-5124-300-019-C5-PA: 999-9972-976019-C5