COMMERCIAL BLUEPRINT, SERVICE 800 6-59

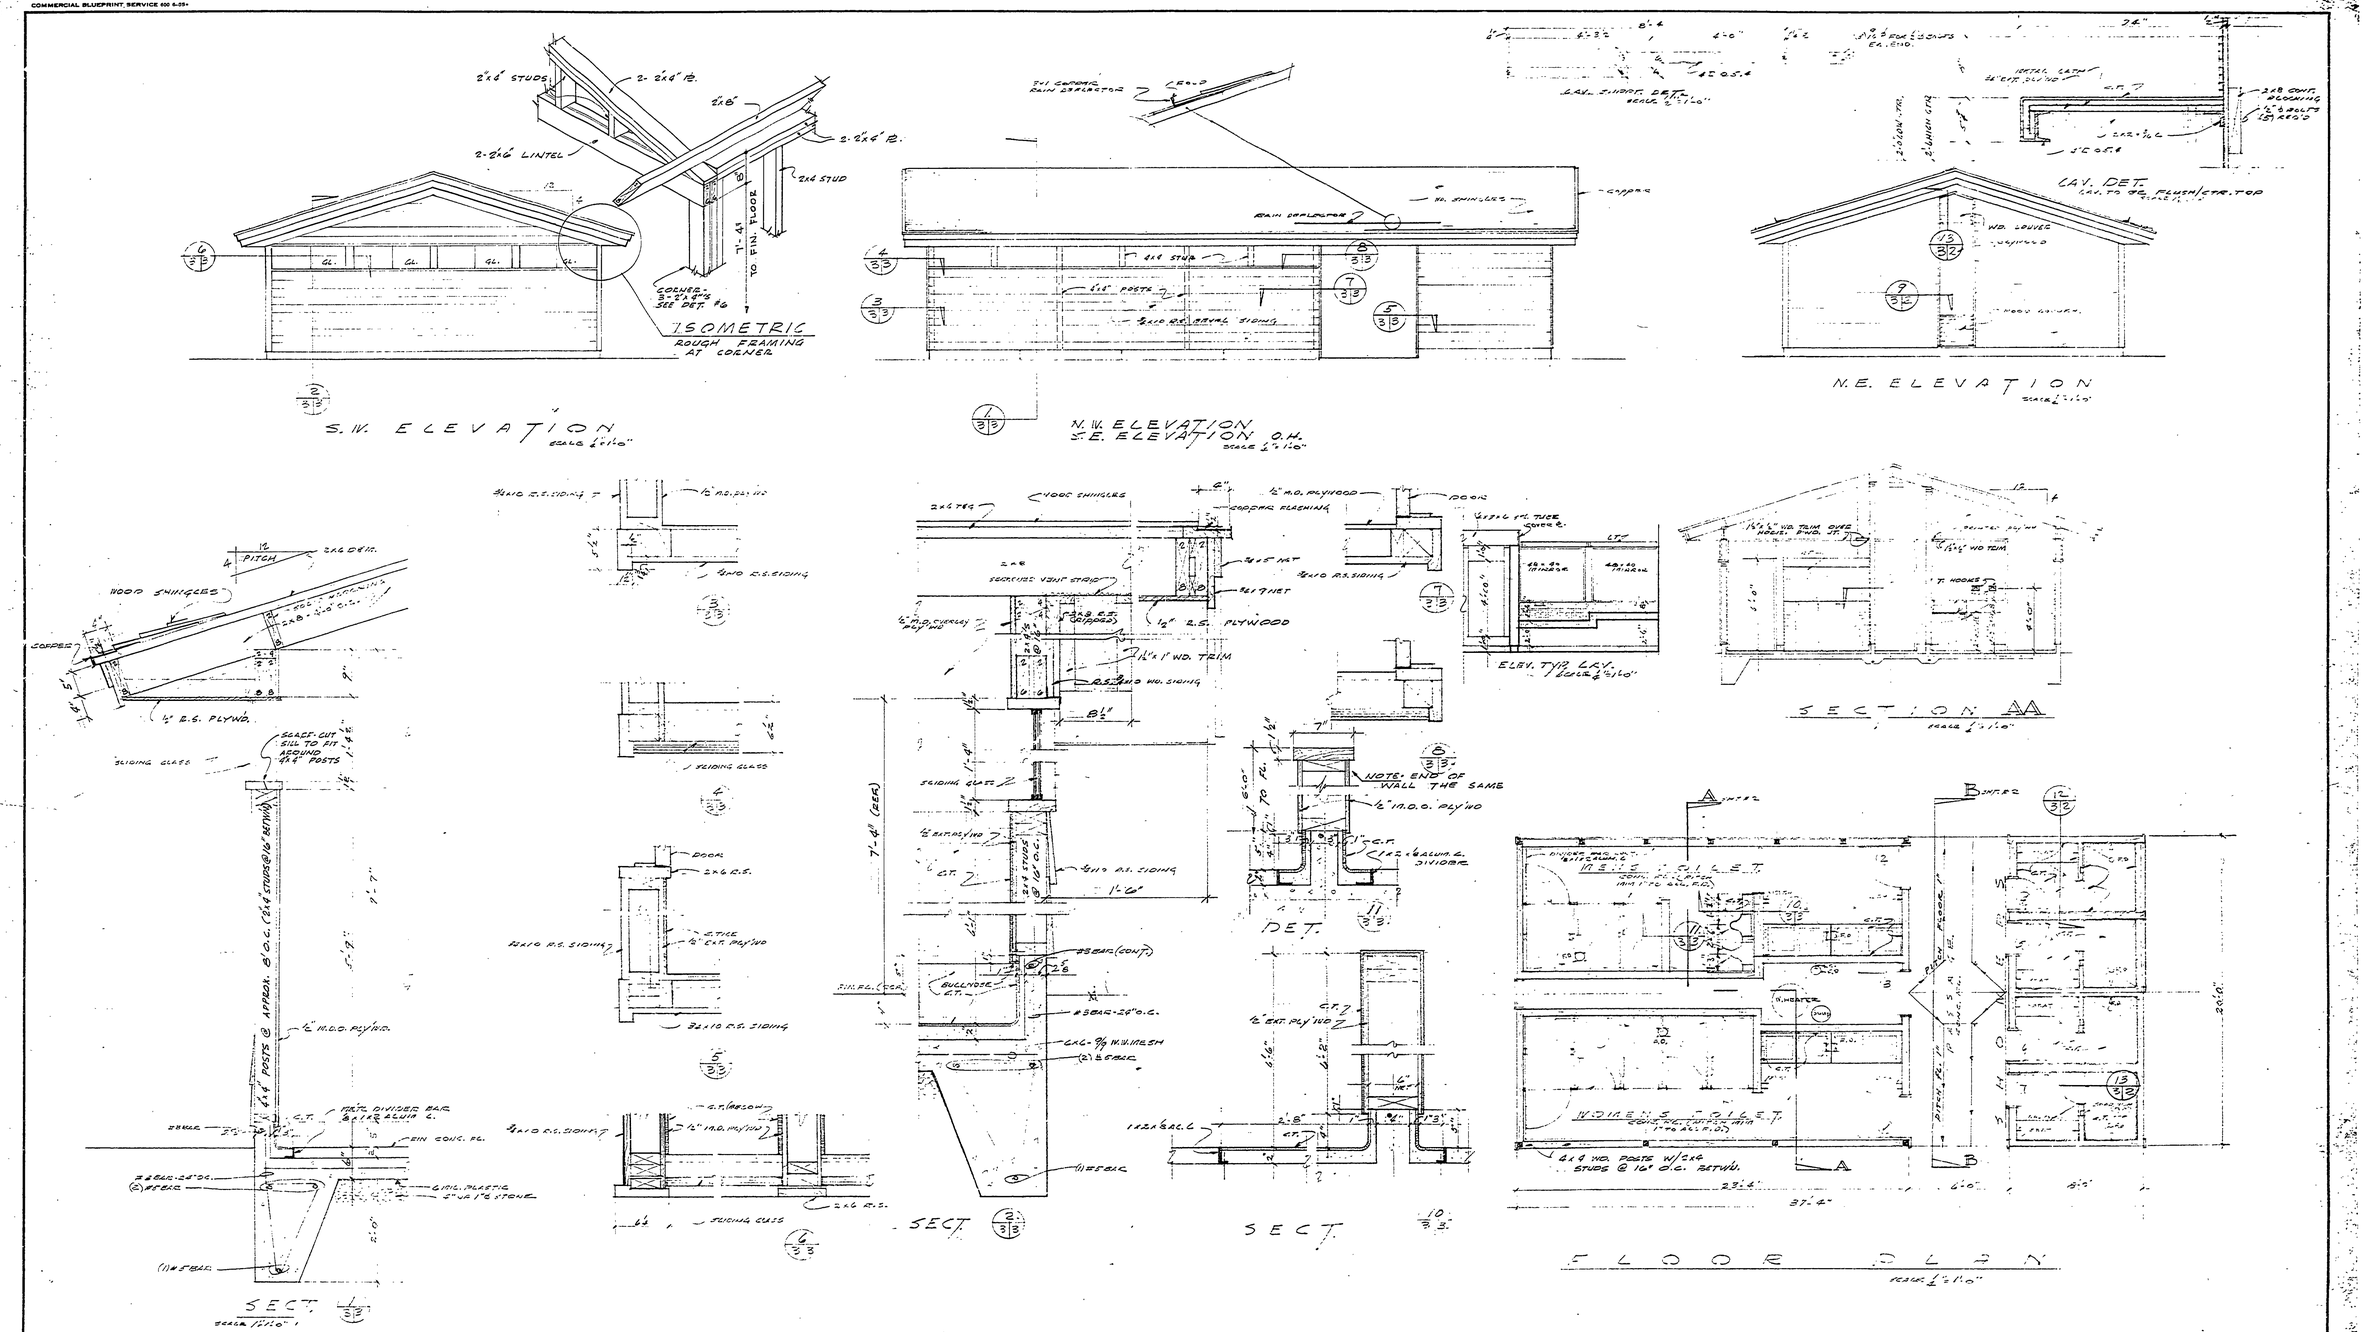

SURVEYED BY		DRAWN BY G.C. J.C. WP	2-67	NO.	DATE	REVISIONS	NO.	DATE	BY	REVISIONS
DESIGNED BY		CHECKED BY		1.			3.			
	DATE		DATE	2.			4.			

MICHIGAN
DEPARTMENT OF CONSERVATION

MUSKALLONGE LAKE STATE PARK
TOILET & SHOWER BLDG. A

SHEET NO. 3 OF 3
FOR PROJECT NO. P6 105-5124-310-019-C

FLOOR PLAN - ELEVATIONS - DETAILS

SHEET 3 OF 3 | PLAN NO. A-100