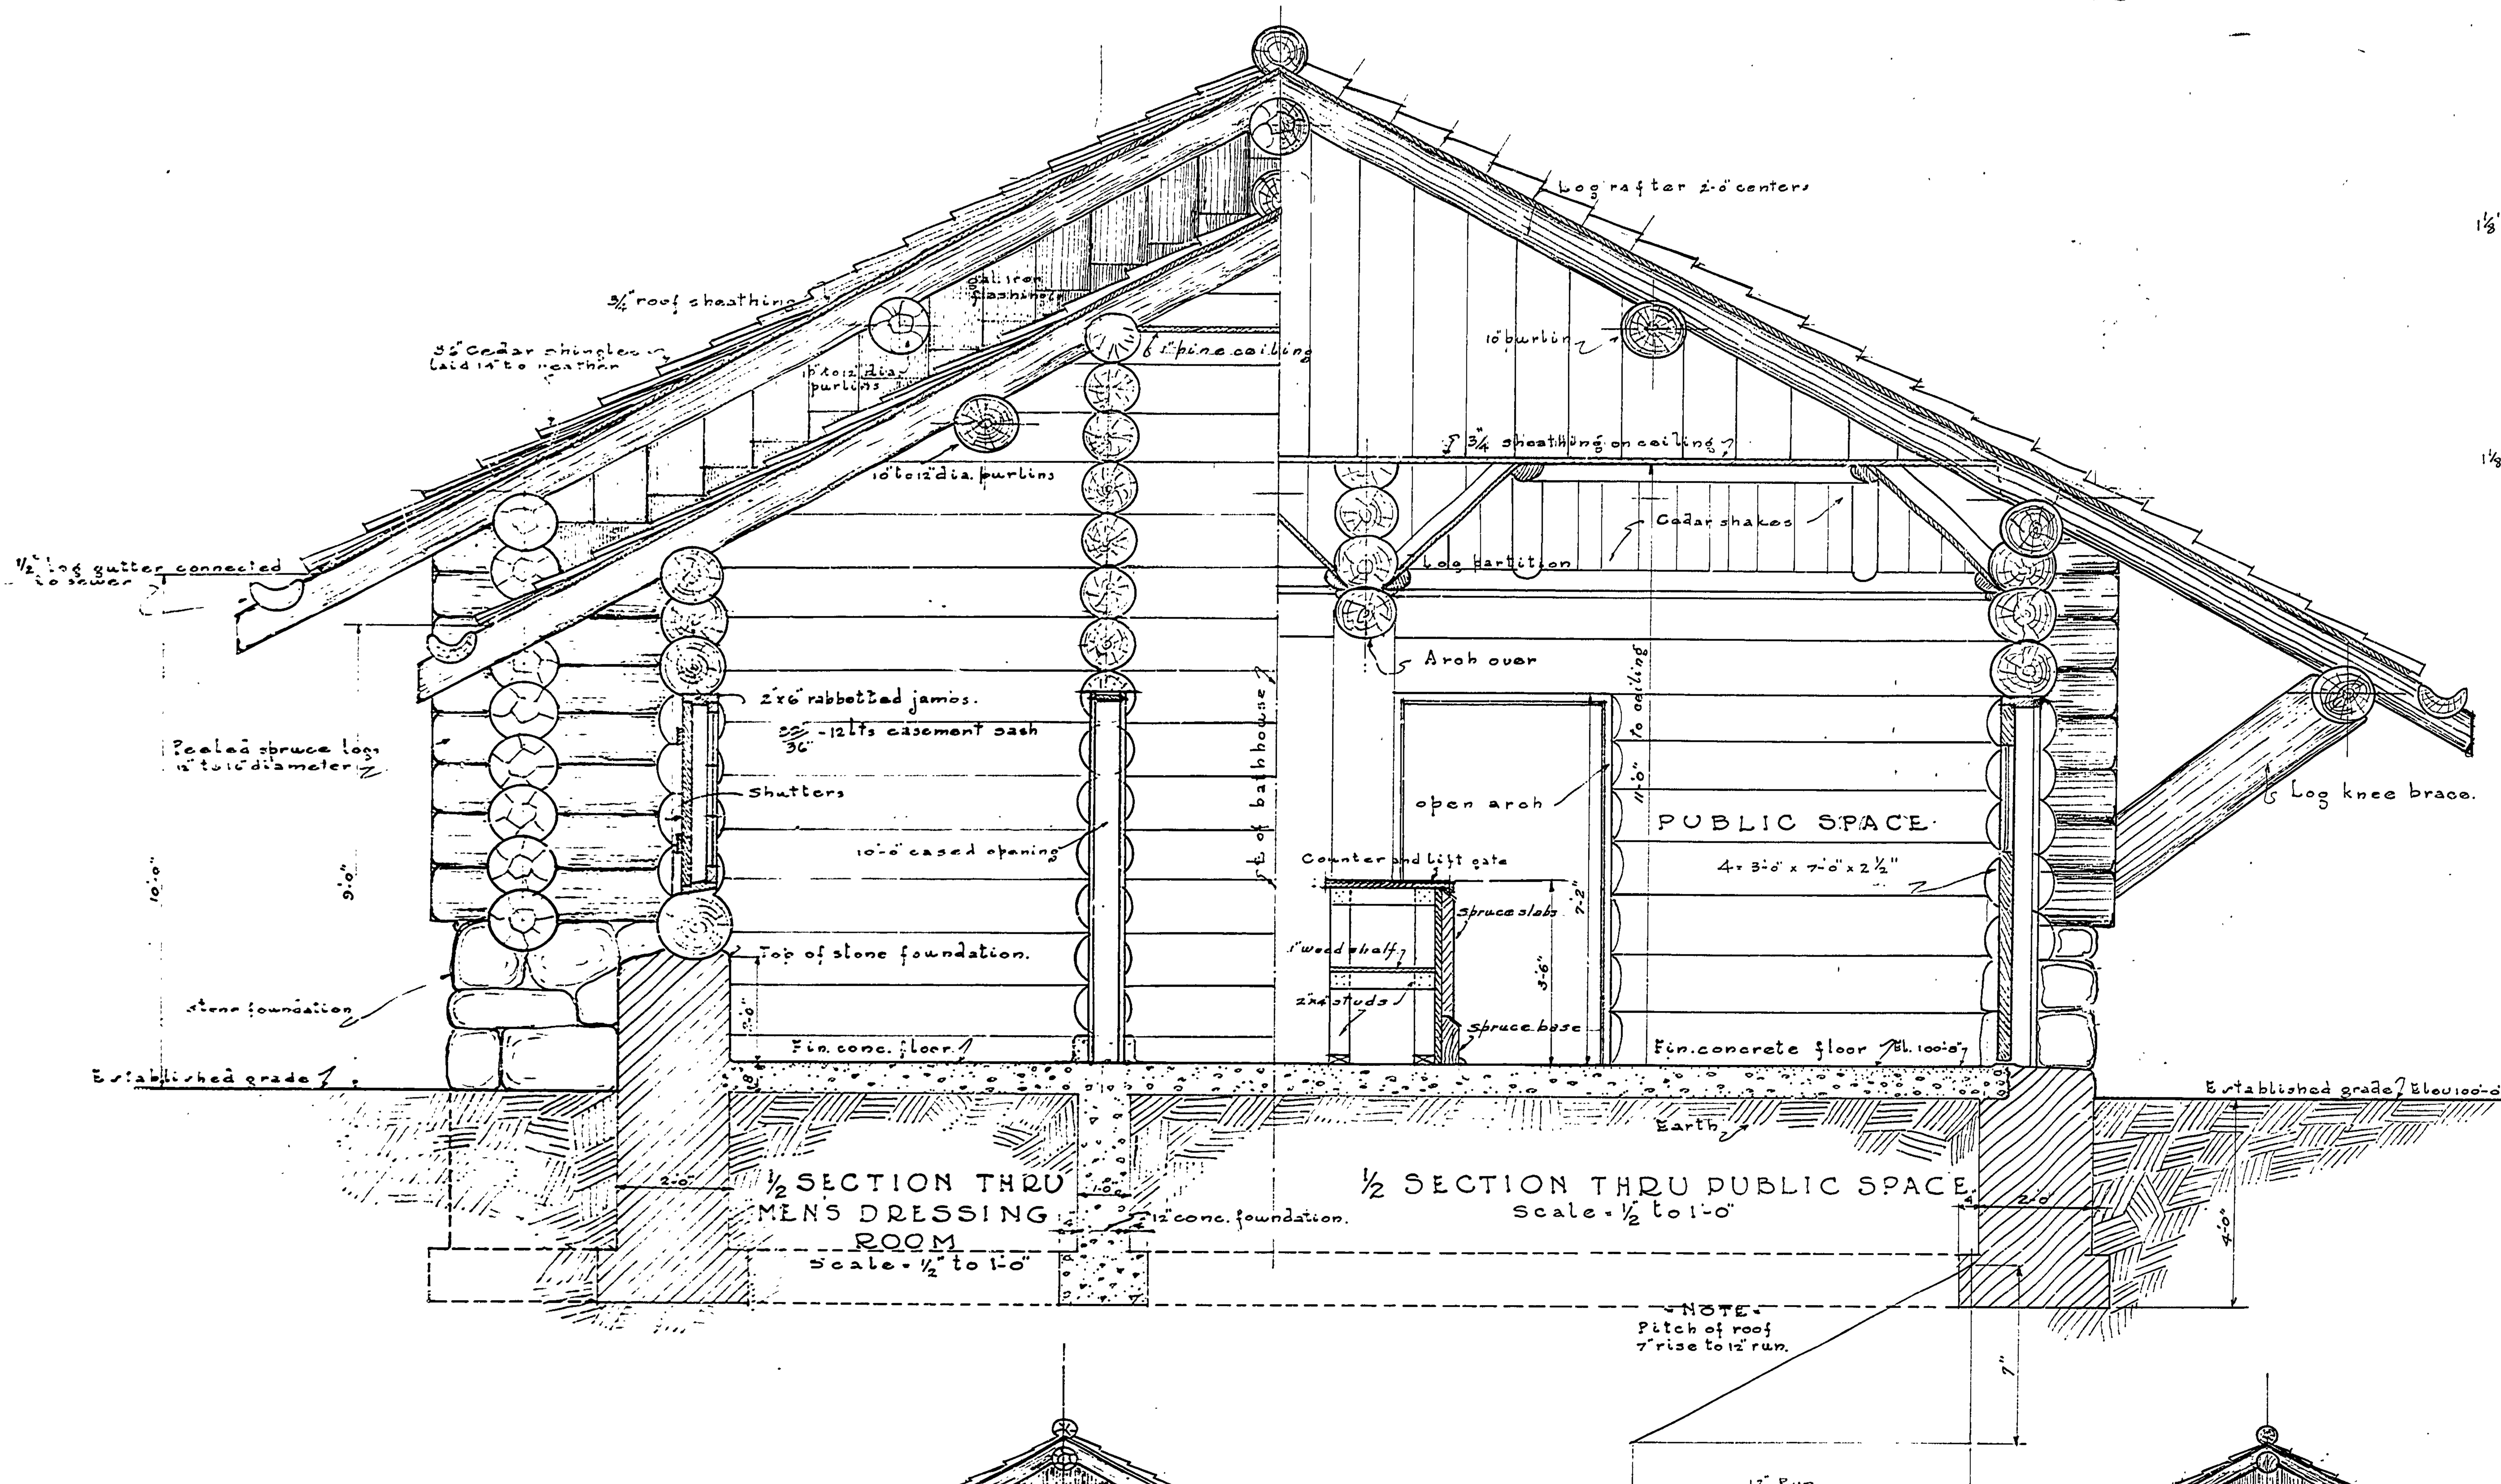

½ SECTION THRU MEN'S DRESSING ROOM
Scale = ½" to 1'-0"

½ SECTION THRU PUBLIC SPACE
Scale = ½" to 1'-0"

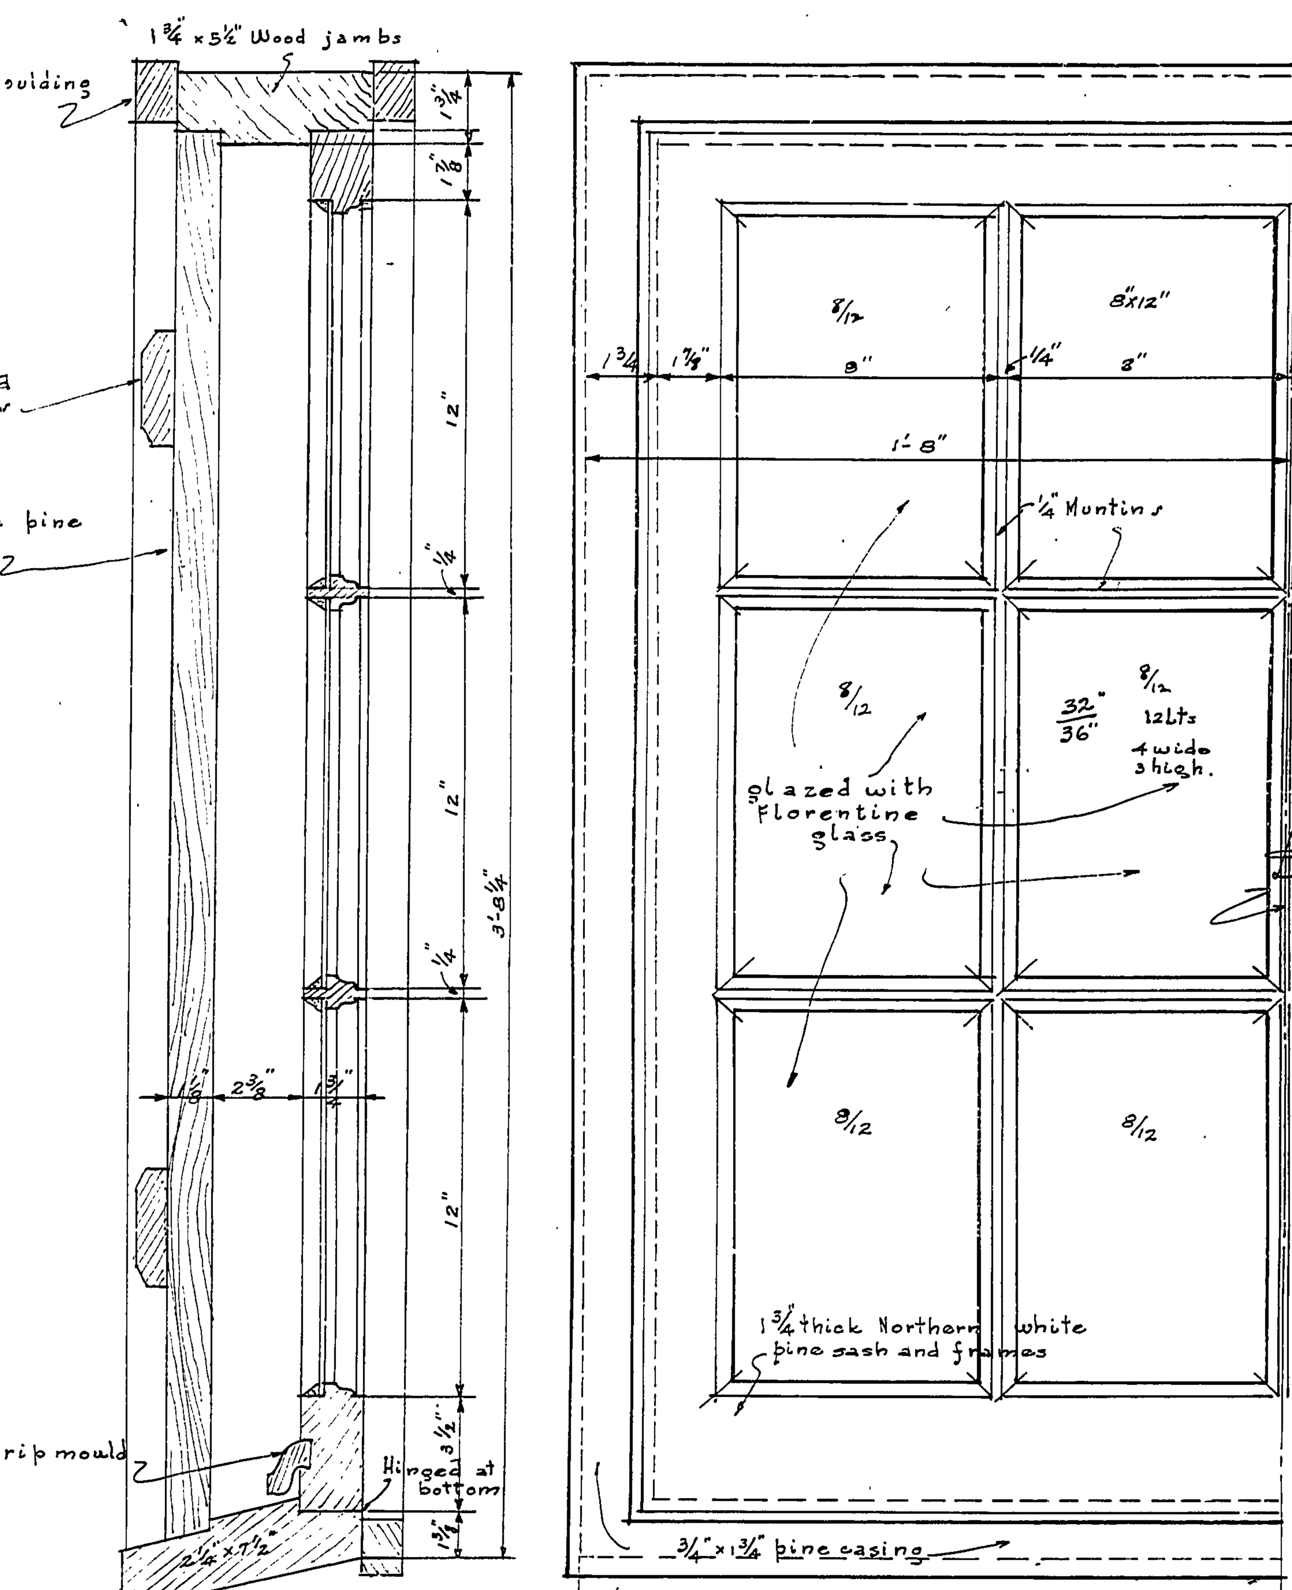

½ SECTION AND ELEVATION OF WINDOW FRAMES AND SASH.
Scale = 3" to 1'-0"

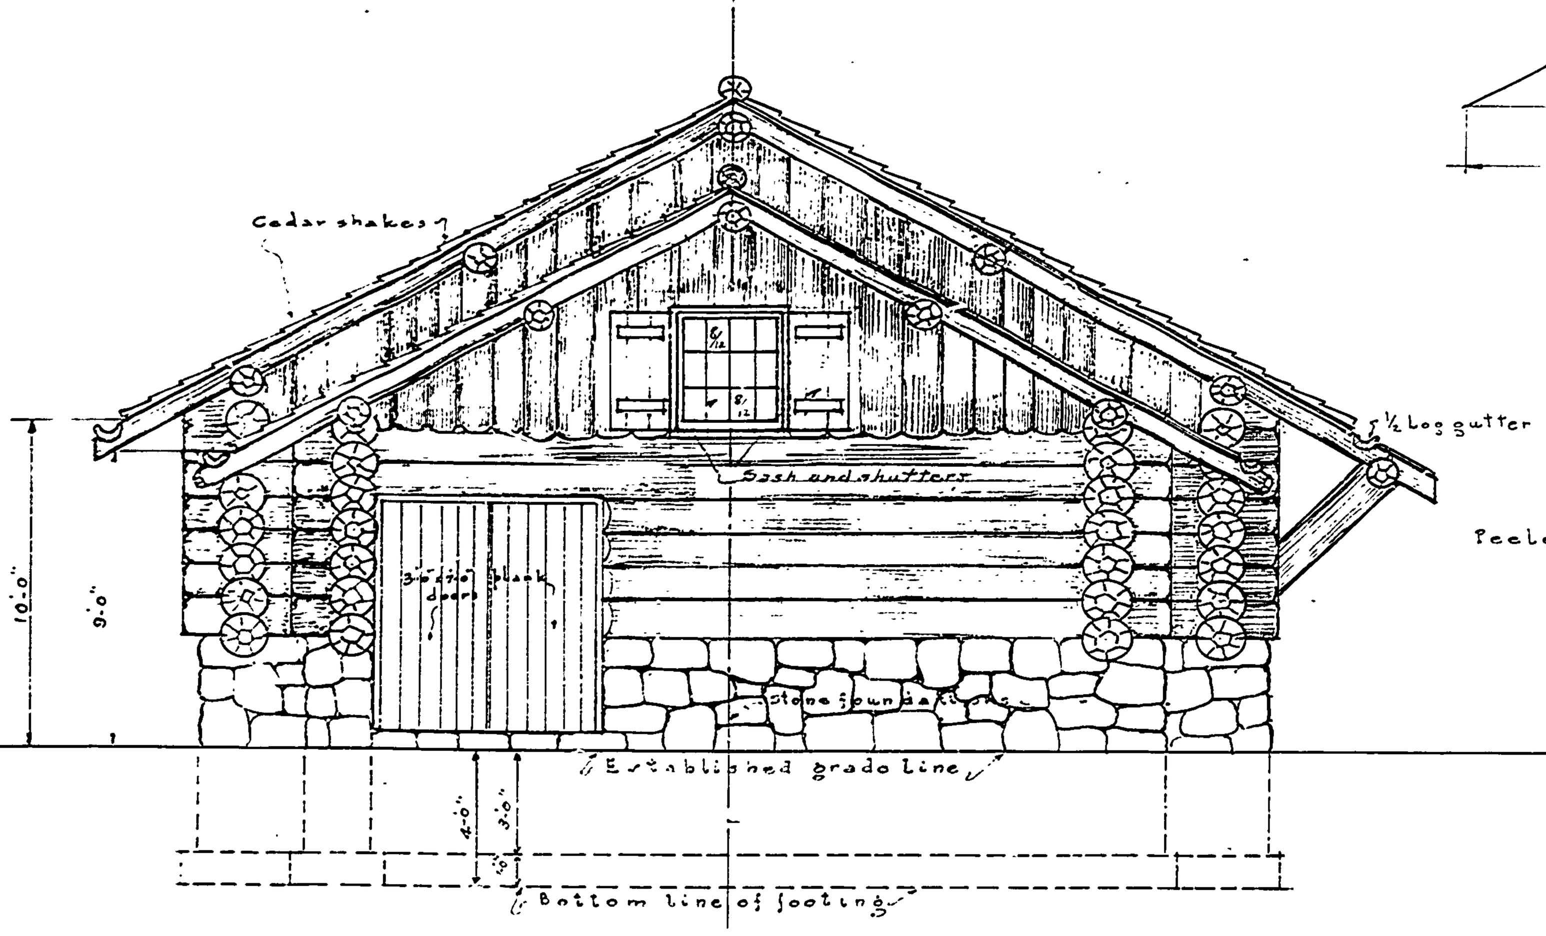

→ RIGHT SIDE ELEVATION ←
OTHER SIDE SIMILAR BUT REVERSED.

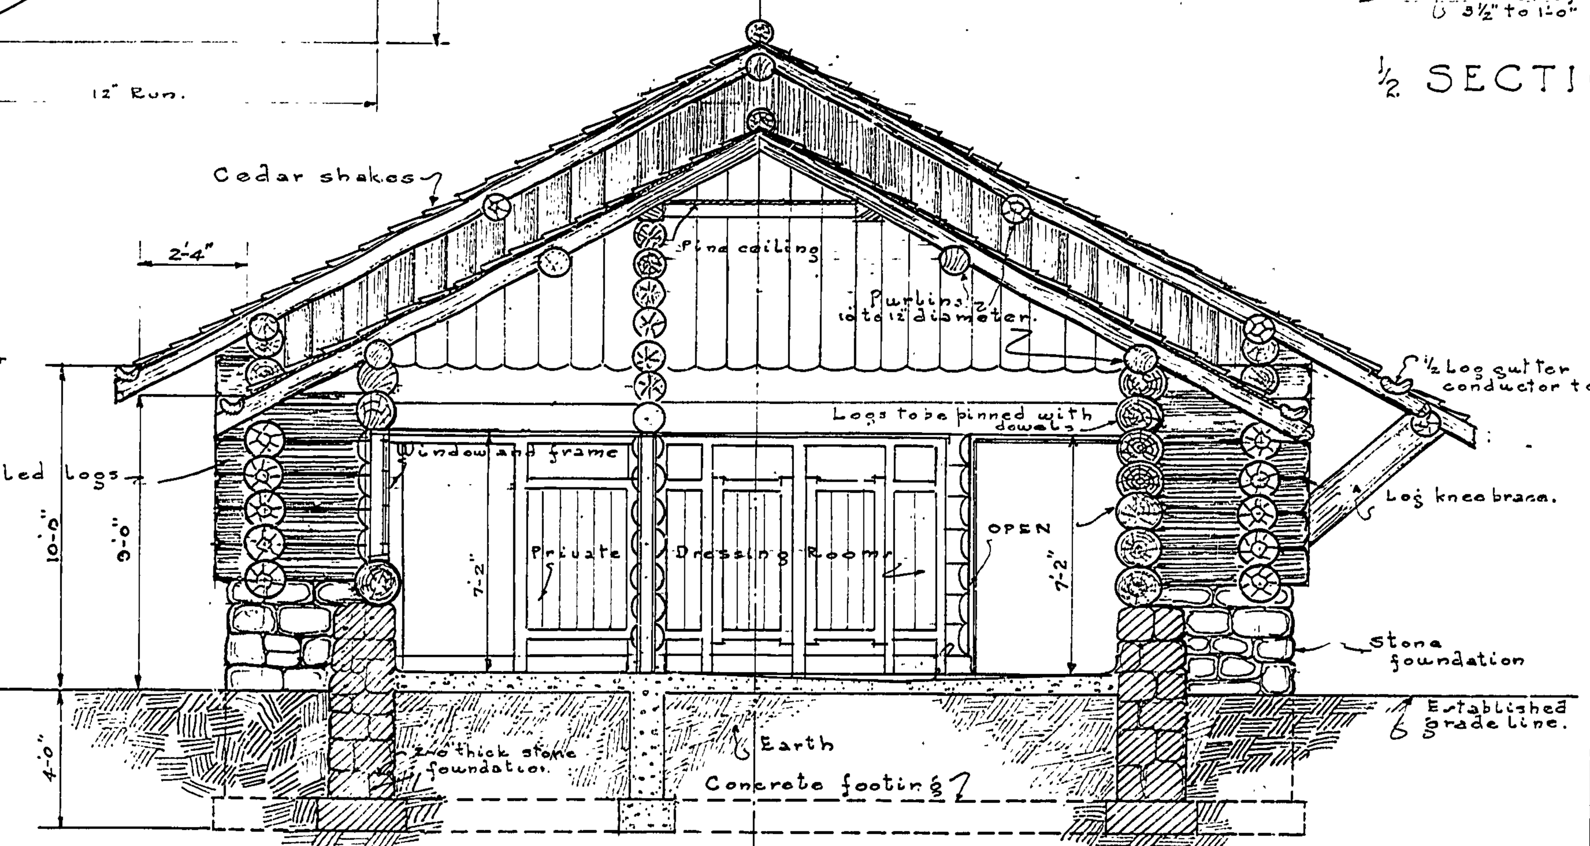

SECTION THRU MEN'S DRESSING ROOM
Scale = ¼" to 1'-0"

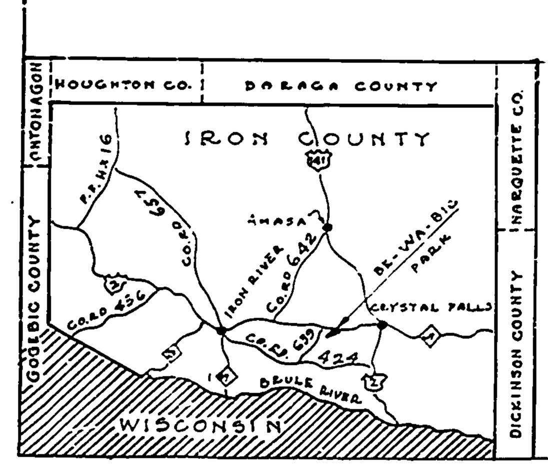

Revised - May-10-1937 A. Anderson
Revised - Feb-10-1937 A. Anderson.

DEPARTMENT OF THE INTERIOR
NATIONAL PARK SERVICE
AND
IRON COUNTY, MICHIGAN.
IRON COUNTY PARK TRUSTEES.
COOPERATING.

BRANCH OF PLANNING — STATE PARK DIVISION.

NUMBER 106	CHICAUGON AREA. BE-WA-BIC PARK S.P. #18. → BATHHOUSE ←	SHEET NO. 3 of 3
SYMBOL		FILE NO. 14
DRAWN BY Abraham Anderson		

CHECKED / DATE	S. E. ... (signature) PROJECT SUPERINTENDENT	DESIGNED / DATE 3-20-36	Abraham Anderson ARCHITECT
RECOMMENDED. / DATE	5TH REGION INSPECTOR	SUBMITTED / DATE	H. ... (signature) PARK AUTHORITY
APPROVED. / DATE 3/13/37	Carl C. ... (signature) 5TH REGION OFFICER.	APPROVED / DATE	A-100