R-1838 COMMERCIAL BLUEPRINT SERVICE 906 6-72 51714

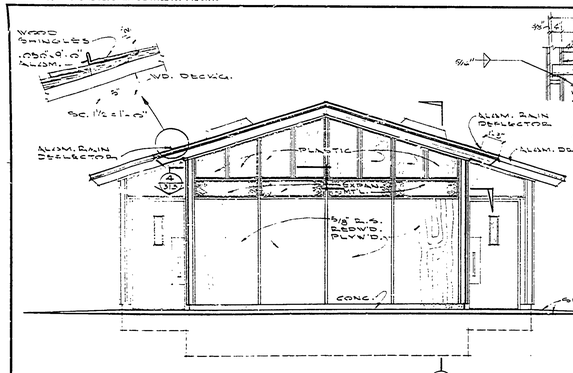

NORTH ELEVATION

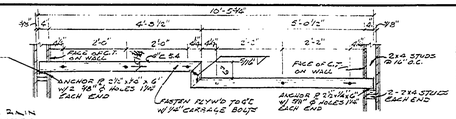

ELEV. - VANITY TOP SUPPORT CHANNEL
SCALE 1½" = 1'-0"

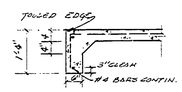

DETAIL 12" = 1'-0" (1/3 3/3)

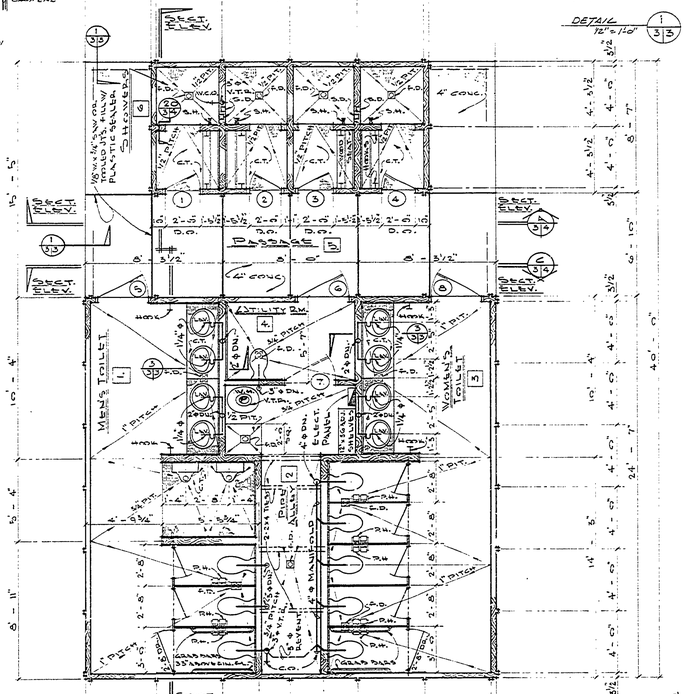

FLOOR PLAN
WASTE PLUMBING PLAN ABOVE FIN. FLOOR
SCALE 1/4" = 1'-0"

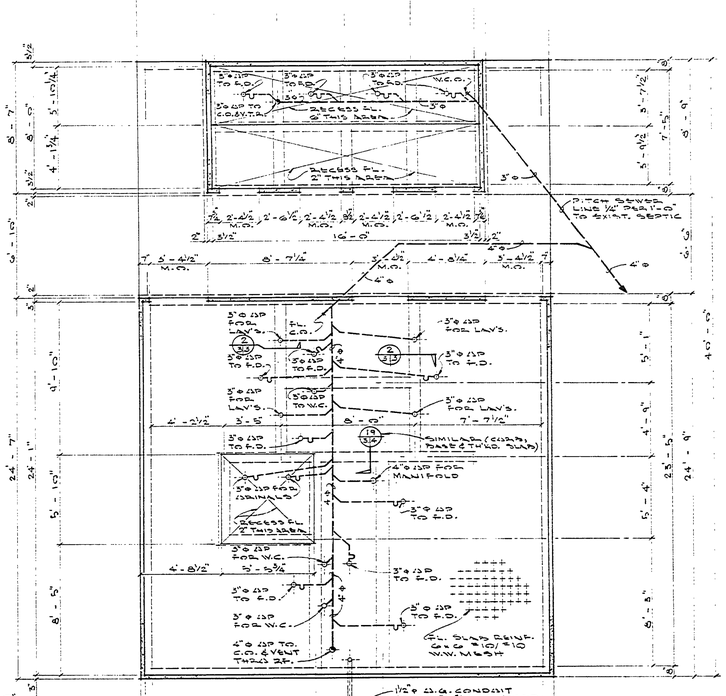

FOUNDATION PLAN
WASTE PLUMBING PLAN BELOW FIN. FLOOR
SCALE 1/4" = 1'-0"

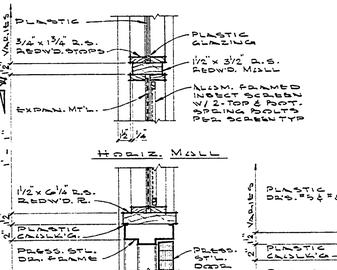

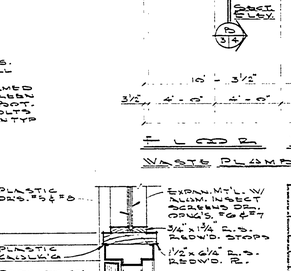

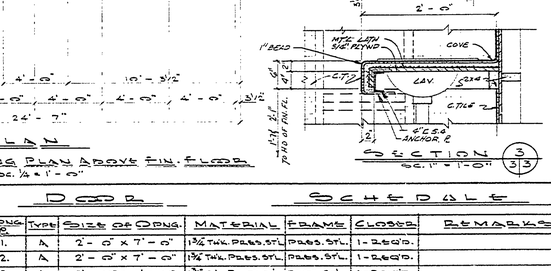

SECTION (3 3/3)
SCALE 1" = 1'-0"

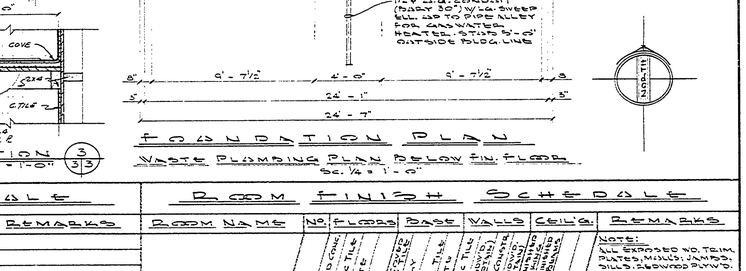

SOUTH ELEVATION

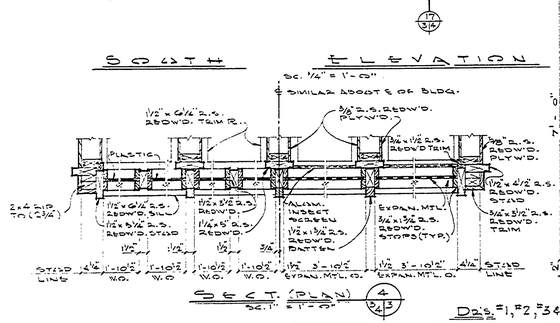

SECT. (PLAN) (4 2/3)
SCALE 1" = 1'-0"

Drs. #1, #2, #3 & #4 Frame Det's.

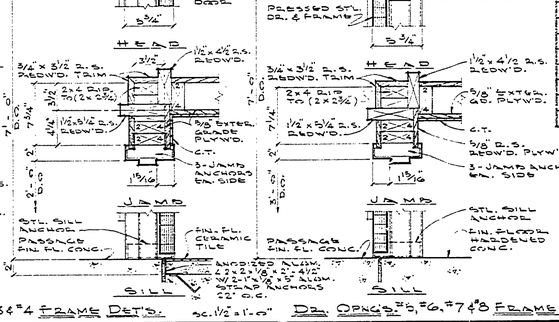

SCALE 1½" = 1'-0"

Dr. Opng's. #5, #6, #7 & #8 Frame Det's.

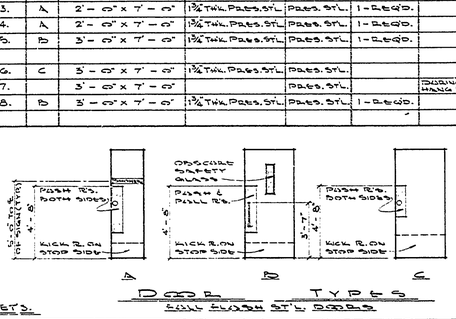

A B C

DOOR TYPES
FULL FLASH STL DOORS

DOOR SCHEDULE

OPNG. NO.	TYPE	SIZE OF OPNG.	MATERIAL	FRAME	CLOSER	REMARKS
1.	A	2'-0" x 7'-0"	1¾" THK. PRESS. STL.	PRESS. STL.	1-REQ'D.	
2.	A	2'-0" x 7'-0"	1¾" THK. PRESS. STL.	PRESS. STL.	1-REQ'D.	
3.	A	2'-0" x 7'-0"	1¾" THK. PRESS. STL.	PRESS. STL.	1-REQ'D.	
4.	A	2'-0" x 7'-0"	1¾" THK. PRESS. STL.	PRESS. STL.	1-REQ'D.	
5.	B	3'-0" x 7'-0"	1¾" THK. PRESS. STL.	PRESS. STL.	1-REQ'D.	
6.	C	3'-0" x 7'-0"	1¾" THK. PRESS. STL.	PRESS. STL.		
7.		3'-0" x 7'-0"		PRESS. STL.		DURING CONDITIONING SEASON HANG DR. #2 IN DR. OPNG. #7
8.	B	3'-0" x 7'-0"	1¾" THK. PRESS. STL.	PRESS. STL.	1-REQ'D.	

ROOM FINISH SCHEDULE

ROOM NAME	NO.	FLOORS	BASE	WALLS	CEIL'G.	REMARKS
MEN'S TOILET	1.	● ● ●	●	● ●	● ●	NOTE: ALL EXPOSED WD. TRIM, PLATES, MILLS, JAMBS, SILLS: REDWOOD PLYWD. ETC: SHALL BE CLEAR ALL HEART REDWOOD. (NO SAPWOOD ALLOWED)
PIPE ALLEY	2.	● ● ●	●	● ●	● ●	
WOMEN'S TOILET	3.	● ● ●	●	● ●	● ●	
UTILITY ROOM	4.	● ● ●	●	● ●	● ●	4'-0" HIGH C.T. WAINSCOT SOUTH & WEST WALLS
PASSAGE	5	● ● ●	●	● ●	● ●	
SHOWERS	6	● ● ●	●	● ●	● ●	

LEGEND

ABBREVIATIONS	SYMBOLS	DESCRIPTION
W.C.O.	⊢	WALL CLEANOUT
V.T.R.	⊕	VENT THRU ROOF
S.H.	⊙	SHOWER HEAD
S.D.	□	SOAP DISH
P.H.		PAPER HOLDER

SURVEYED BY		DRAWN BY MM		NO.	DATE	BY	REVISIONS	NO.	DATE	BY	REVISIONS
DESIGNED BY		CHECKED BY		1.				3.			
	DATE		DATE	2.				4.			

MICHIGAN
DEPARTMENT OF NATURAL RESOURCES

PLANS, ELEVATIONS, SCHEDULES & DETAILS
SHEET TITLE

BEWABIC STATE PARK
AREA OR PARK

TOILET & SHOWER BLDG. "A"
PROJECT

PROJECT NO. 24-1460

SHEET 3 OF 6

PLAN NO. A-102