R-159 COMMERCIAL BLUEPRINT SERVICE 900 6-72 617144

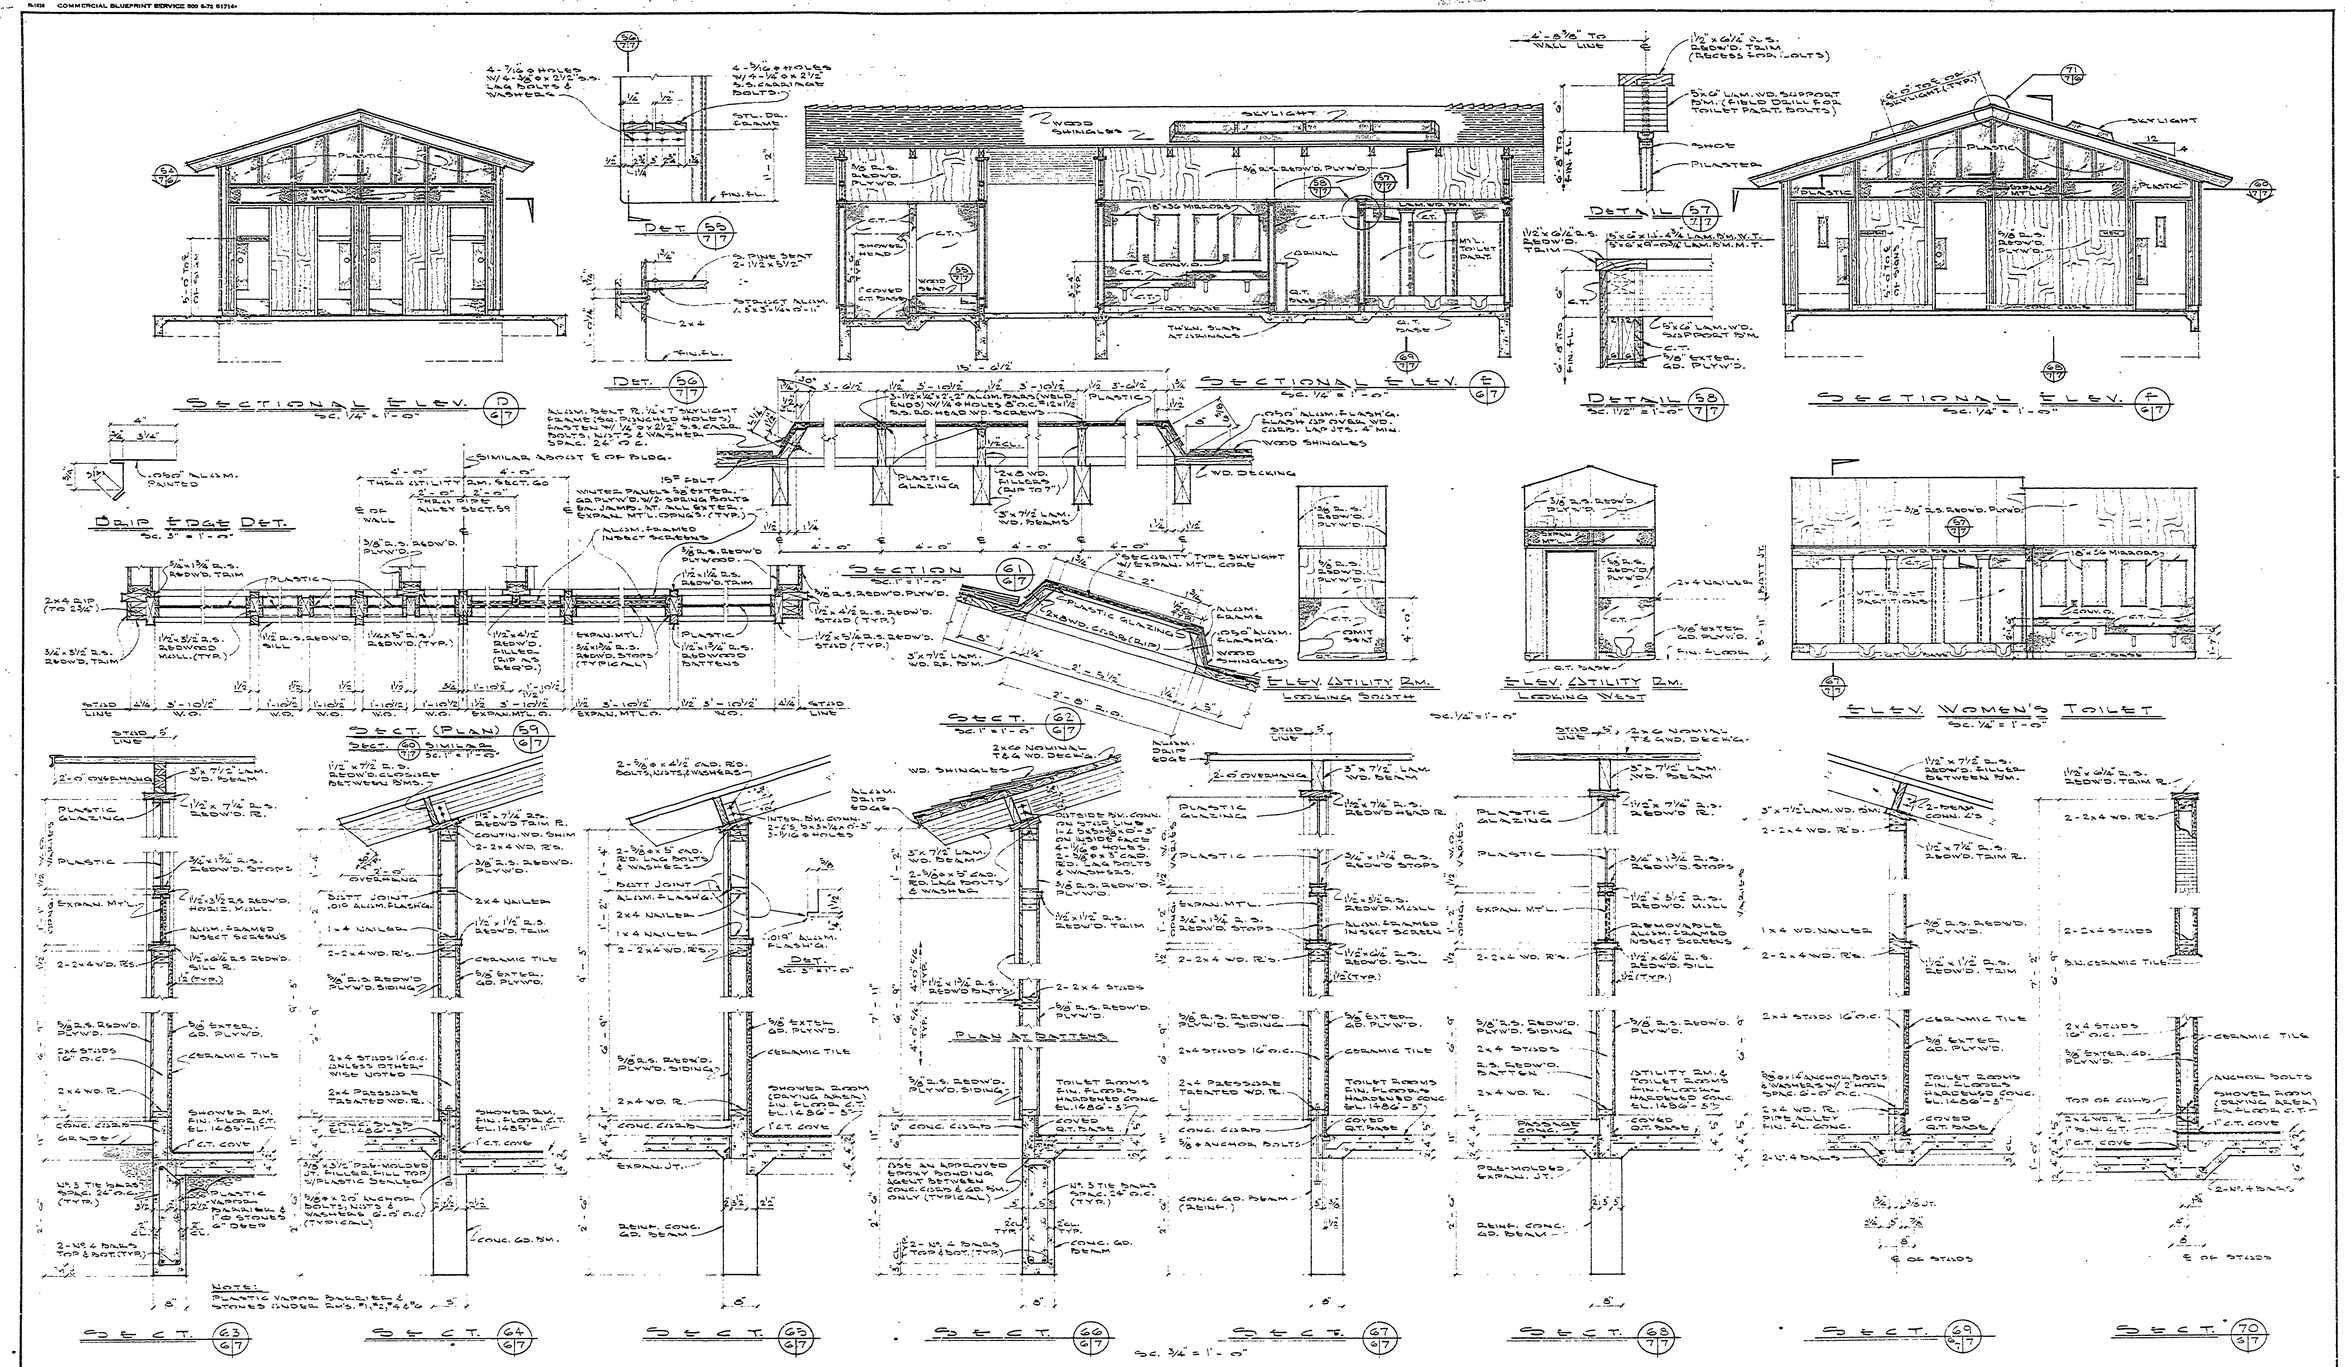

SURVEYED BY		DRAWN BY M.H.		NO.	DATE	BY	REVISIONS	NO.	DATE	BY	REVISIONS
DESIGNED BY		CHECKED BY		1.				3.			
	DATE		DATE	2.				4.			

MICHIGAN
DEPARTMENT OF NATURAL RESOURCES

SECTIONS & DETAILS
SHEET TITLE

AREA OR PARK: DEWABIC STATE PARK
PROJECT: TOILET & SHOWER BLDG. "B"

PROJECT NO. 24-1460
SHEET 7 OF 8
PLAN NO. A-102