R-1638 COMMERCIAL BLUEPRINT SERVICE 500 1-74 37489

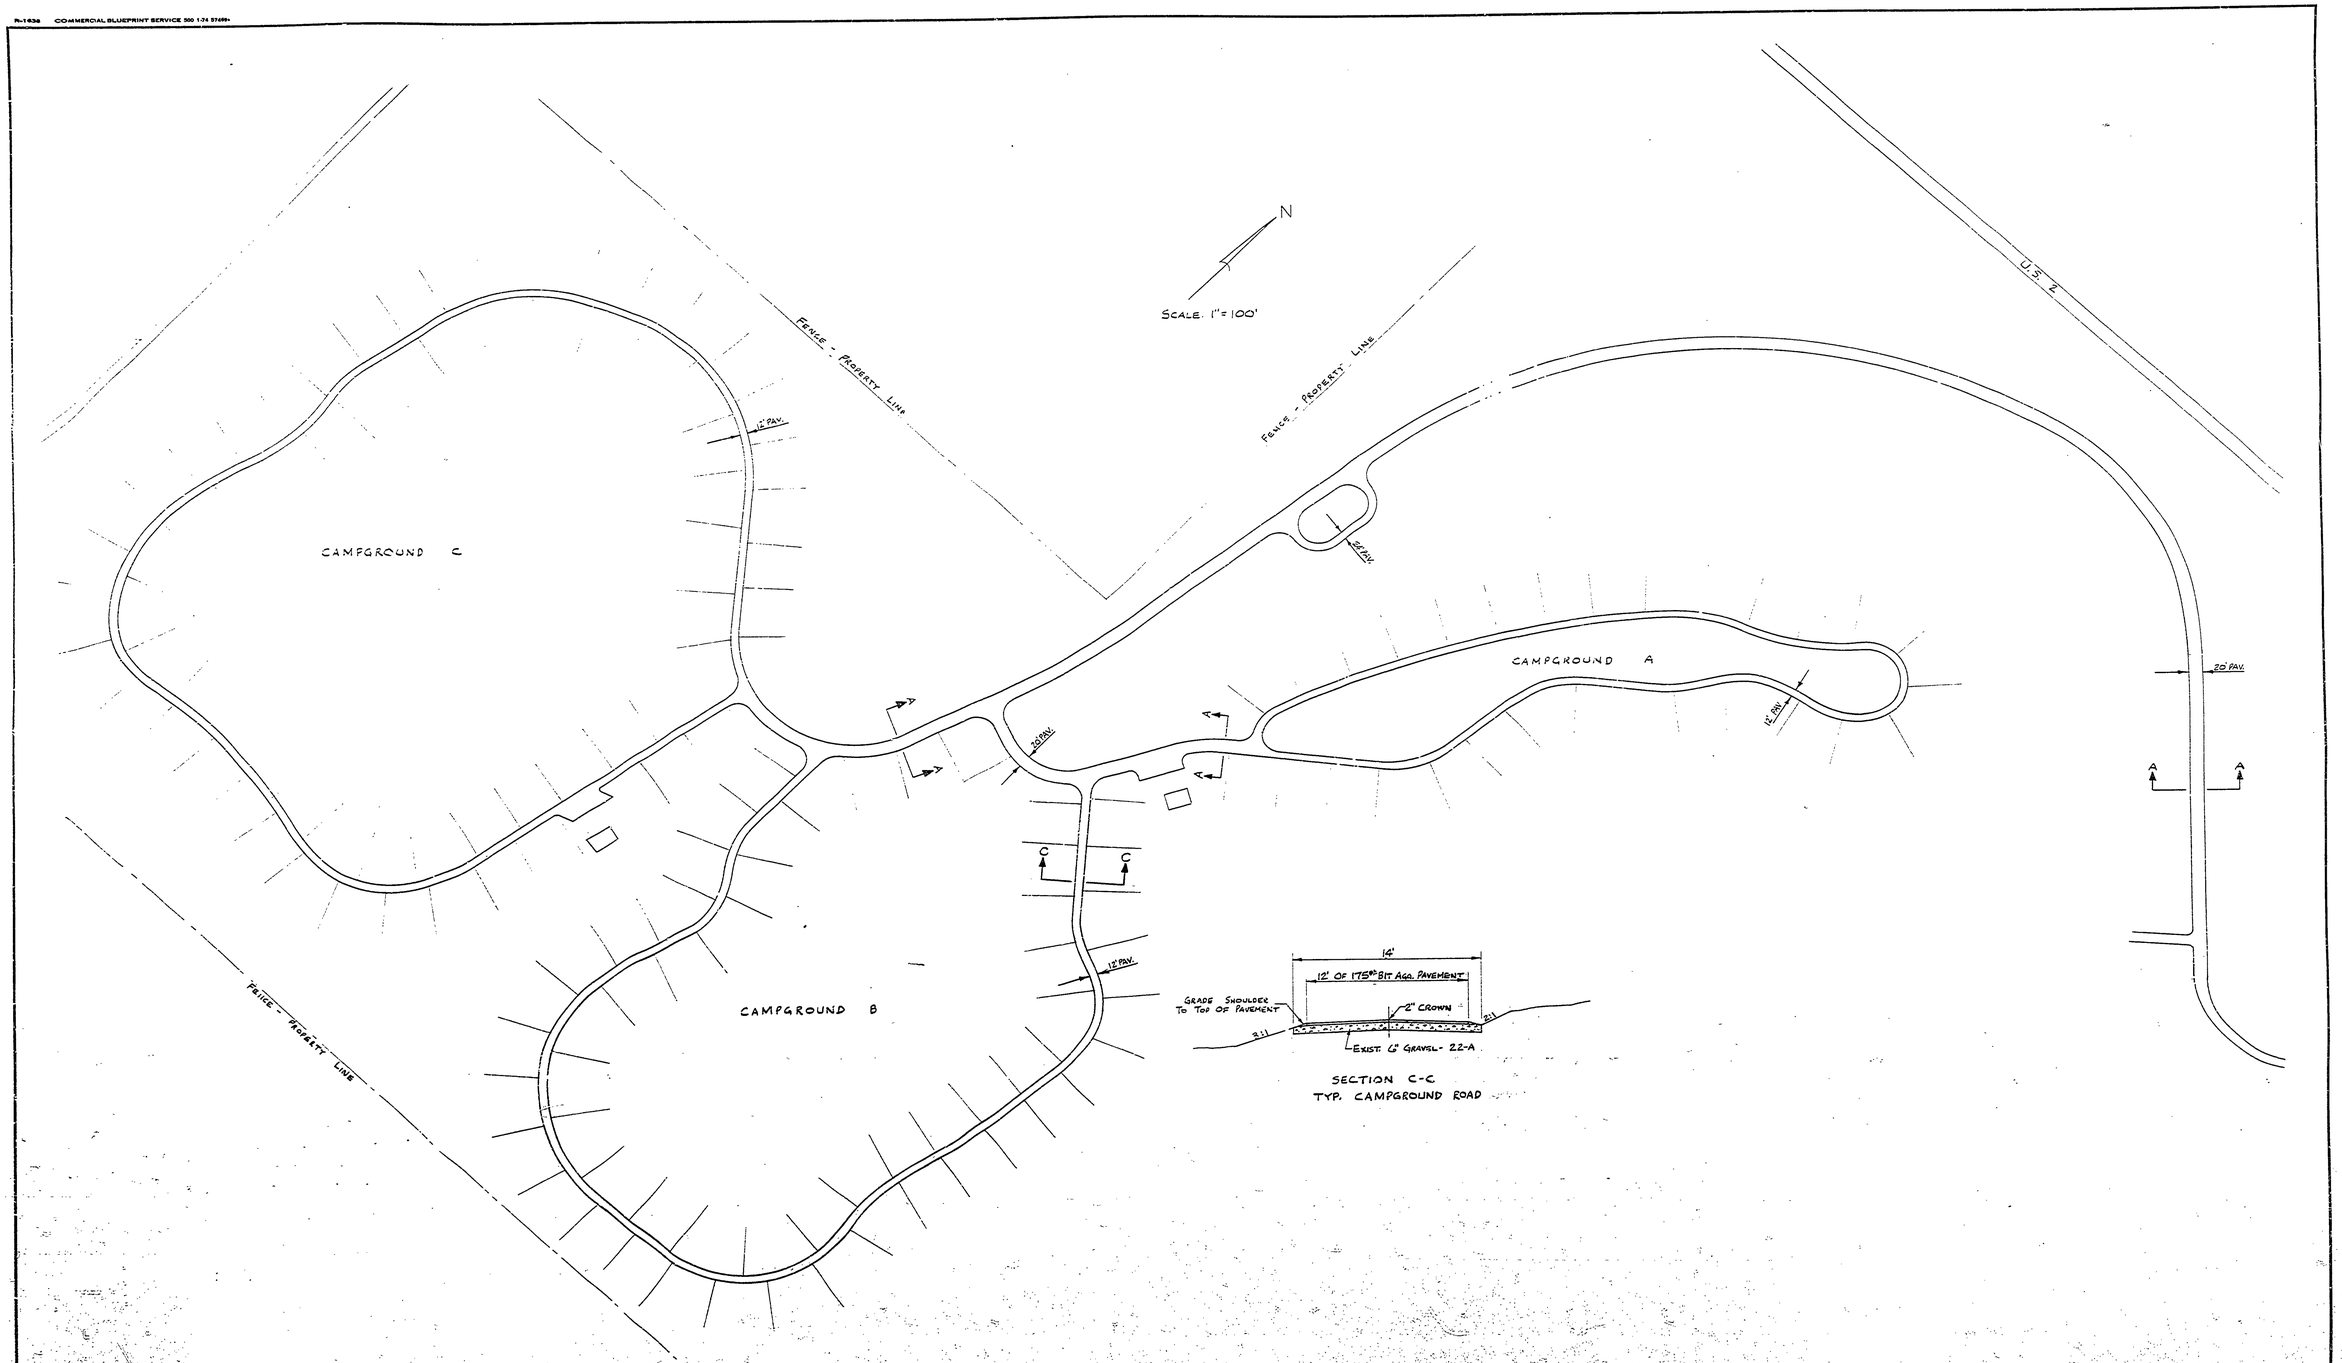

SURVEYED BY		DRAWN BY B. BOYCE	12-'74	NO.	DATE	BY	REVISIONS	NO.	DATE	BY	REVISIONS	MICHIGAN DEPARTMENT OF NATURAL RESOURCES	ENTRANCE ROAD CAMPGROUND ROADS SHEET TITLE
DESIGNED BY R. H. MERRILL	12-'74	CHECKED BY		1.				3.					
	DATE		DATE	2.				4.					

BEWABIC STATE PARK AREA OR PARK	PROJECT NO. 24-1063	
BITUMINOUS PAVEMENT PROJECT	SHEET 3 OF 5	PLAN NO. E-102