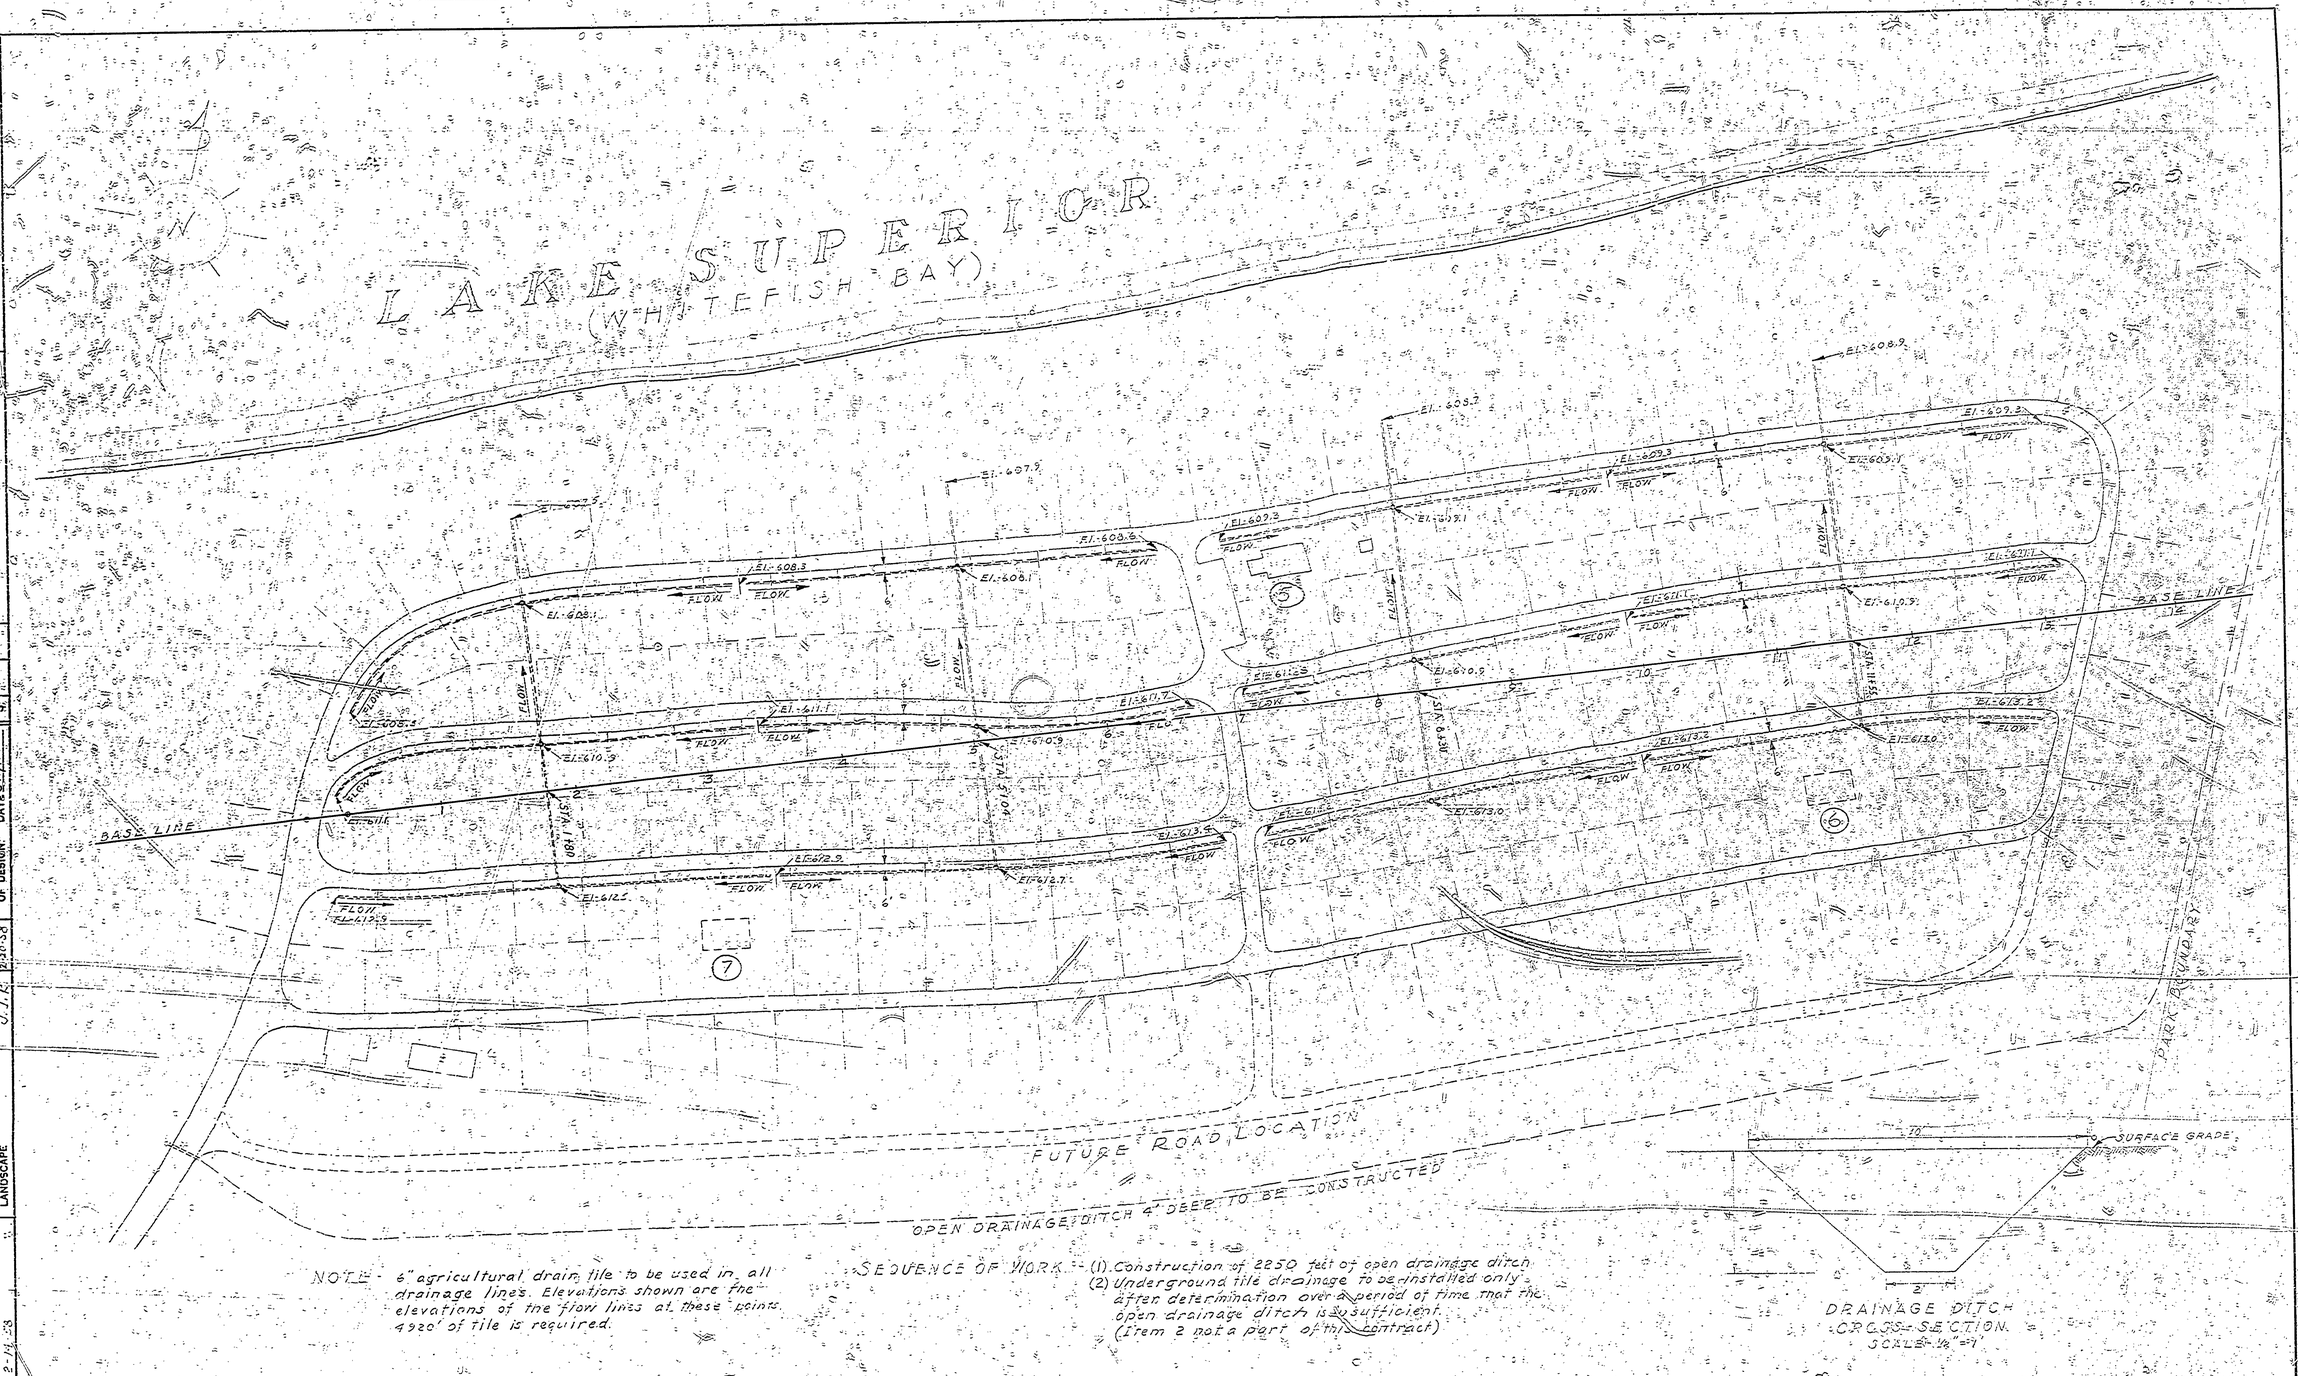


NOTE - 6" agricultural drain tile to be used in all drainage lines. Elevations shown are the elevations of the flow lines at these points. 4920' of tile is required.

SEQUENCE OF WORK - (1) Construction of 2250 feet of open drainage ditch
(2) Underground tile drainage to be installed only after determination over a period of time that the open drainage ditch is sufficient.
(Item 2 not a part of this contract)

| | | | |
|---|---|---|---|
| DRAWN BY | L.M.C. | | |
| TRACED BY | " | | |
| CHECKED BY | " | | |
| DATE | 2-14-58 | | |

| REVIEWED BY SECTIONS | | DATE |
|---|---|---|
| ARCHITECTURAL | J.T.P. | 2-20-58 |
| ENGINEERING | J.T.P. | 2-20-58 |
| LANDSCAPE | J.T.P. | 2-20-58 |

APPROVED BY: [illegible]
ASSISTANT CHIEF IN CHARGE OF DESIGN: DATE 2-21-58

| NO. | DATE | BY | REVISIONS | NO. | DATE | BY |
|---|---|---|---|---|---|---|
| 1 | | | | 4 | | |
| 2 | | | | 5 | | |
| 3 | | | | 6 | | |

SCALE - 1" = 50'

MICHIGAN
DEPARTMENT OF CONSERVATION
PARKS AND RECREATION DIVISION

BRIMLEY STATE PARK
CAMPGROUND
DRAINAGE PLAN

SHEET NO. 2 OF 4

PLAN NO. L-101