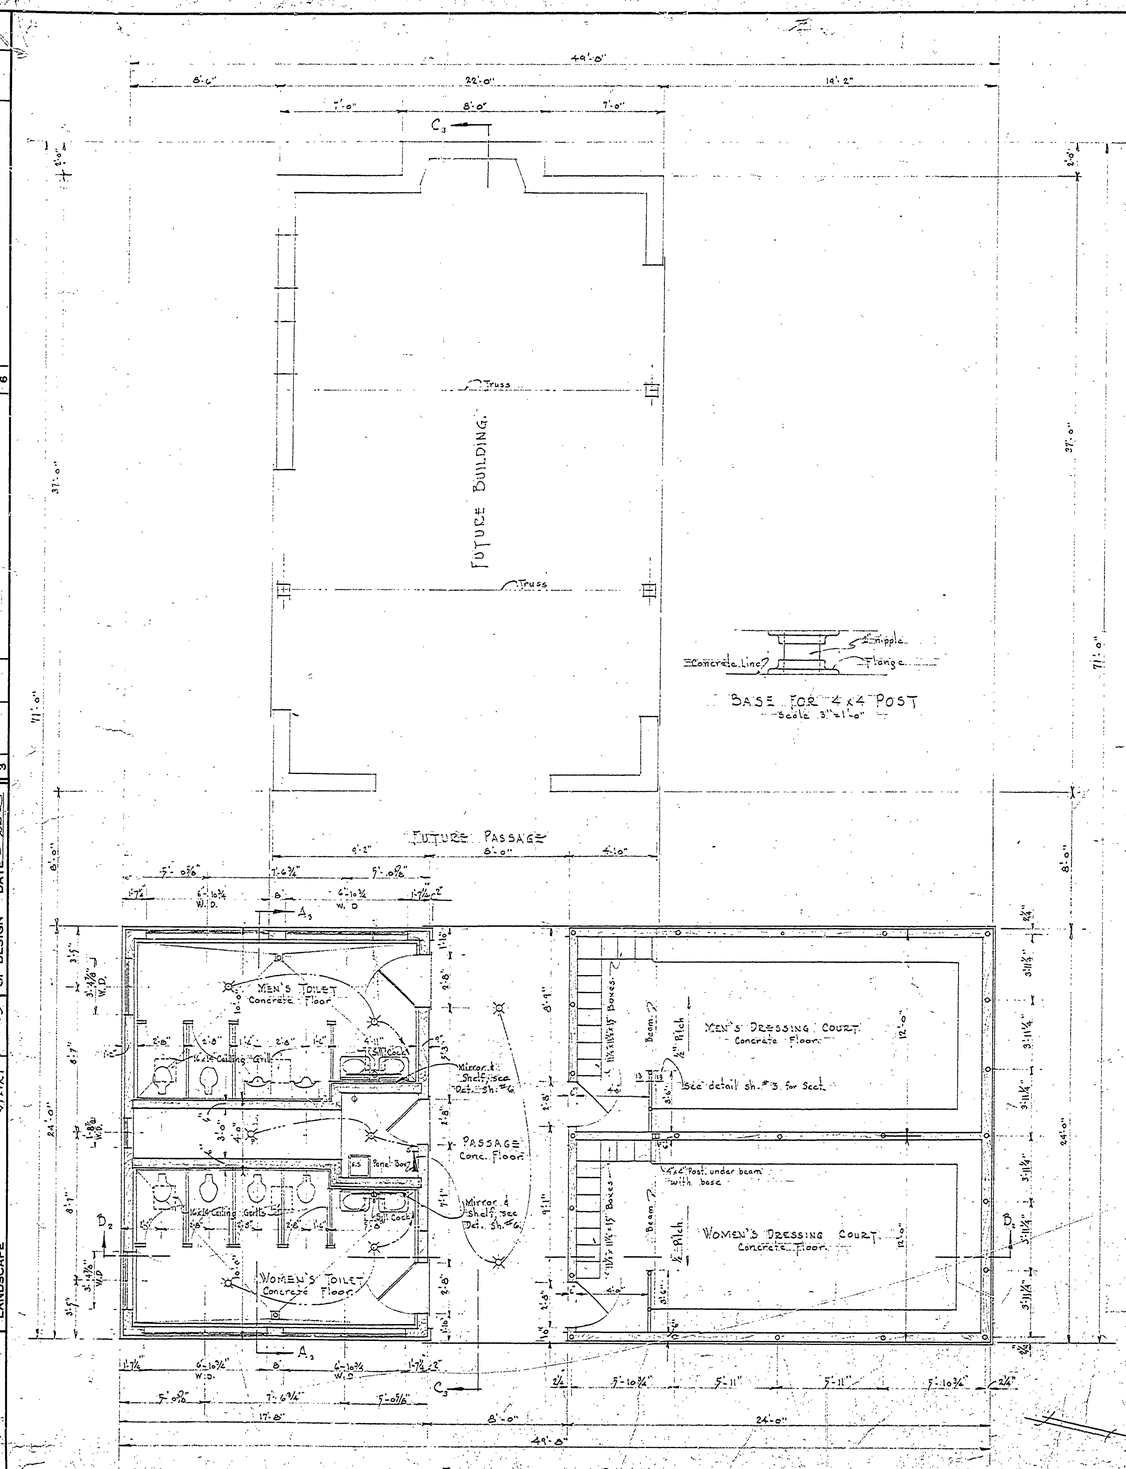

FLOOR PLAN

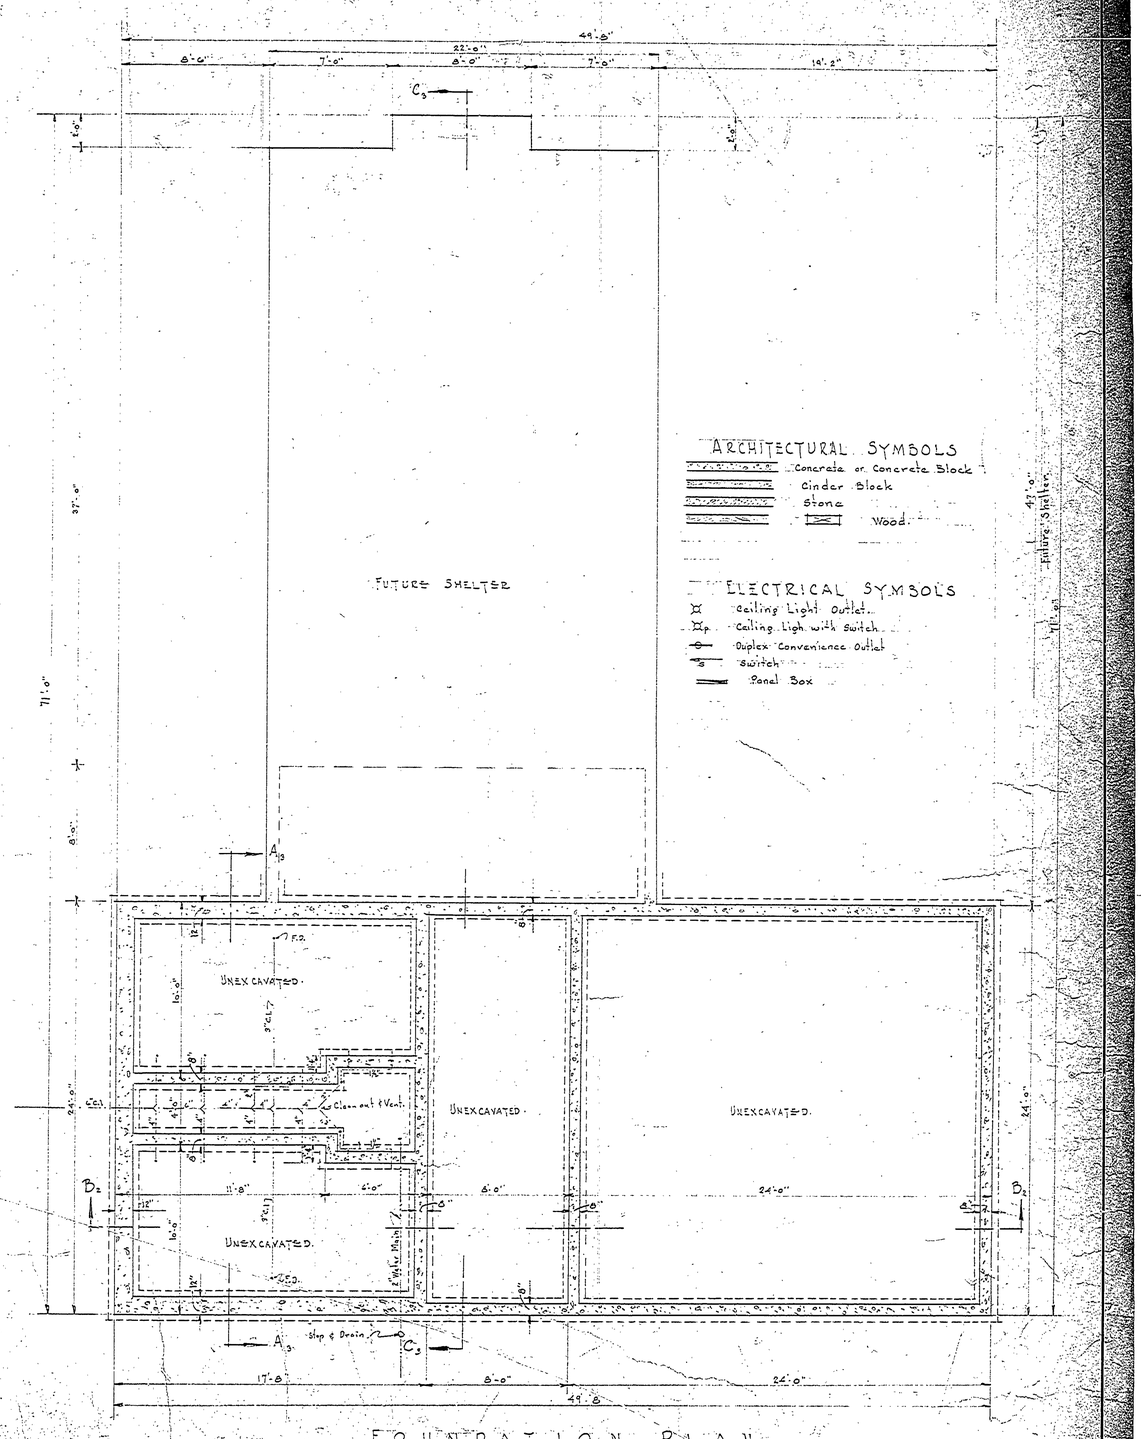

FOUNDATION PLAN

Scale 1/4" = 1'-0"

Concrete Line
Nipple
Flange

BASE FOR 4 x 4 POST
Scale 3" = 1'-0"

ARCHITECTURAL SYMBOLS
- Concrete or Concrete Block
- Cinder Block
- Stone
- Wood

ELECTRICAL SYMBOLS
- Ceiling Light Outlet
- Ceiling Light with Switch
- Duplex Convenience Outlet
- Switch
- Panel Box

NO.	DATE	BY	REVISIONS
1	2-4-54	J.H.F.	Revised Dimensions, Toilet Portion See Addition
2	2-4-54	J.W.B.	of Barrack 250 Facing Drill (See Sheet #6)
3			
4			
5			
6			

REVIEWED BY SECTIONS		DATE	APPROVED BY	DATE
ARCHITECTURAL	J.T.R.	1-21-53		
ENGINEERING	H.G.M.	30 Jan 53	ASSISTANT CHIEF IN CHARGE OF DESIGN	5-22-53
LANDSCAPE	J.T.R.	1-21-53		

DESIGNED BY J.W.B. & GREENWOOD
DRAWN BY J.W.B.
TRACED BY J.W.F.
CHECKED BY 1-20-53
DATE

MICHIGAN
DEPARTMENT OF CONSERVATION
PARKS AND RECREATION DIVISION

DRIMLEY STATE PARK
SHELTER, TOILET AND DRESSING COURTS

SHEET NO. 2 OF 7

PLAN NO. A-403