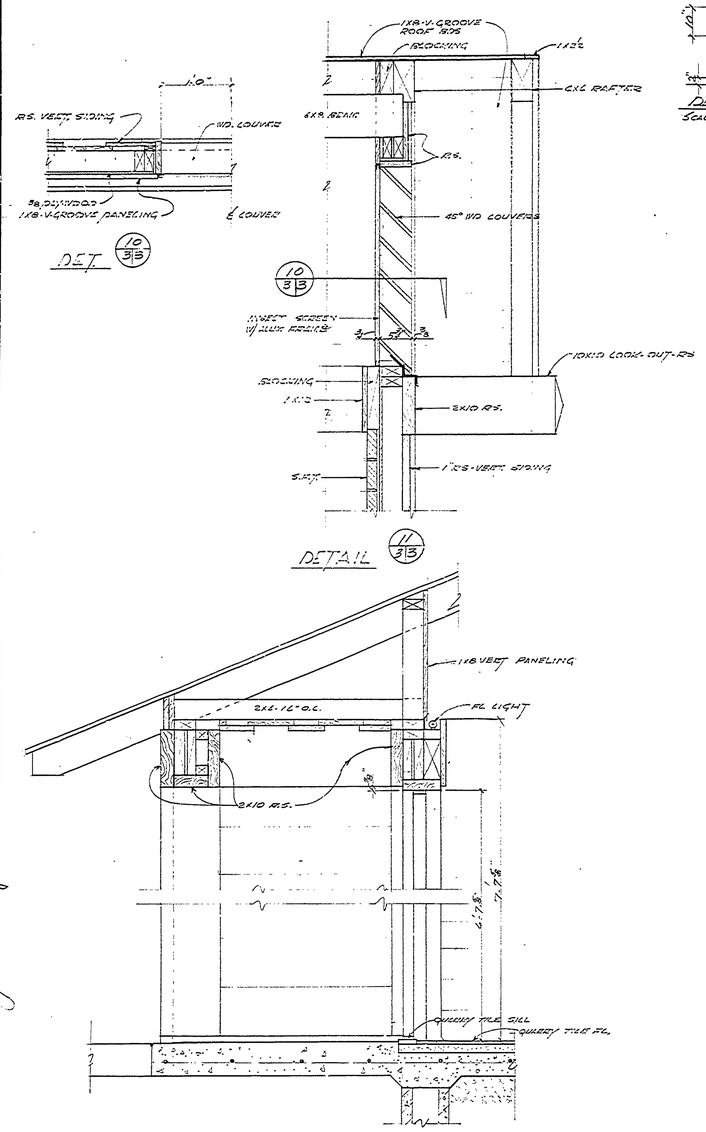

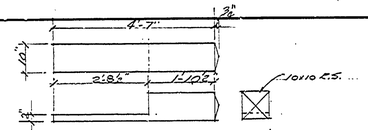

DET.-LOOK-OUT-2REQ'D
Scale 1½"=1'-0"

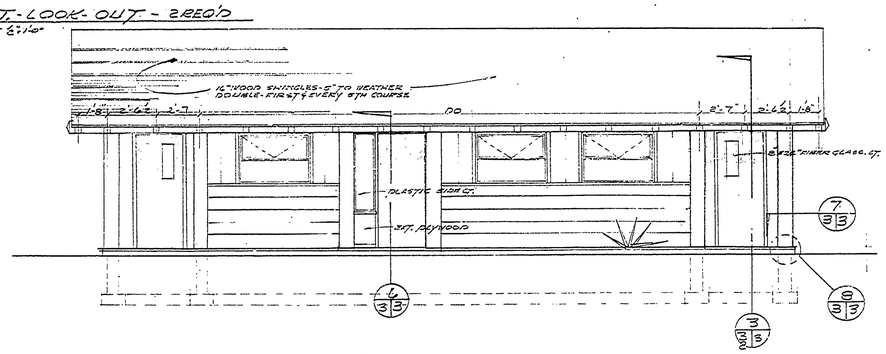

WEST ELEVATION

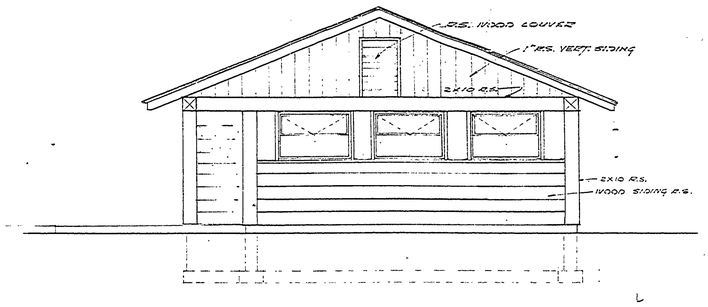

SOUTH ELEVATION

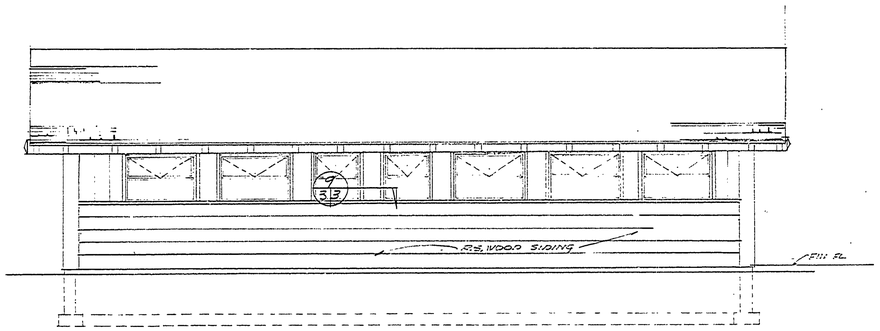

EAST ELEVATION

SCALE ¼"=1'-0"

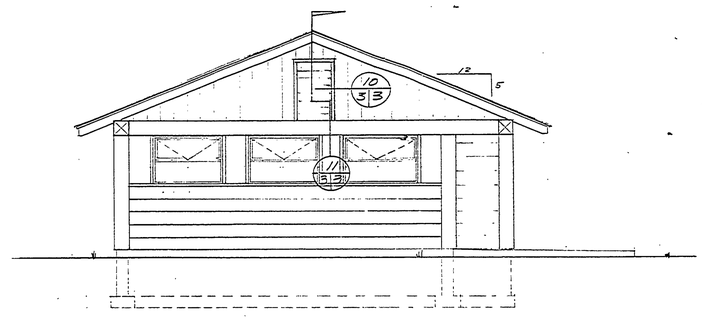

NORTH ELEVATION

DETAIL 5/3B

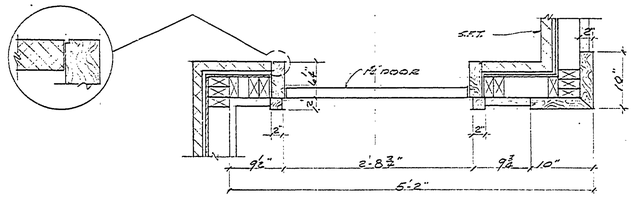

DETAIL 12/2B

SCALE-1"=1'-0"

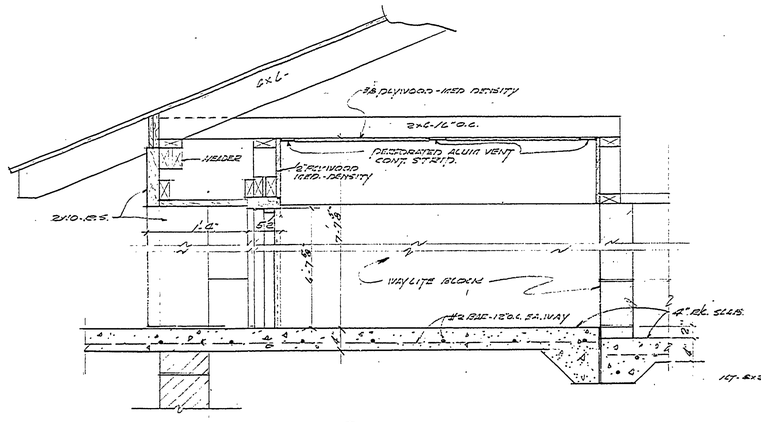

DETAIL 6/3B

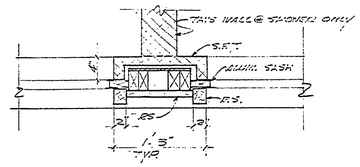

DETAIL 7/3B

THIS DET. TYP. FOR ALL MAIN. WEST ELEV.

SCALE 1"=1'-0"

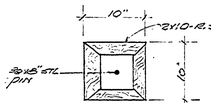

DET. 7/3B SECT.

SCALE 1"=1'-0"

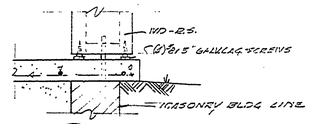

DET. 8/3B ELEV. SCALE 1"=1'-0"

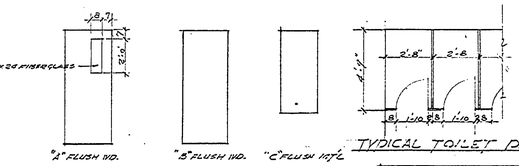

TYPICAL TOILET PARTITIONS

DOOR TYPES

DOOR SCHEDULE

DESIGNATION	TYPE	MATL	SIZE THICKNESS	SIZE WIDTH	SIZE HT	REMARKS
1	A	WD.	1¾	2'-8	6'-8	HT. FLUSH SOLID CORE
2	A	WD	1¾	2'-8	6'-8	" " " "
3	B	WD	1¾	2'-8	6'-8	FLUSH-SOLID CORE/SIDE CT.
4	C	STL	1"	1'-10	6'-10"	SIMILAR TO TOILETS
5	C	STL	1"	1'-10	6'-10"	" " "
6	B	WD.	1¾	2'-8	6'-8	FLUSH SOLID CORE

ELEVATIONS - DETAILS.

DESIGNED BY		ARCHITECTURAL	W.N.J.	1-19-61			
DRAWN BY		ENGINEERING	E.J.P.	1-21-61			
CHECKED BY		LANDSCAPE		1-19-61			
	DATE	REVIEWED		DATE			

APPROVED

NO.	DATE	BY	DATE	BY
1			4	
2			5	
3			6	

REVISIONS

MICHIGAN
DEPARTMENT OF CONSERVATION
PARKS AND RECREATION DIVISION

BRIMLEY STATE PARK
TOILET AND SHOWER BLDG. #1

SHEET NO. 3 OF 4

PLAN NO. A-105

COMMERCIAL BLUEPRINT SERVICE, LANSING