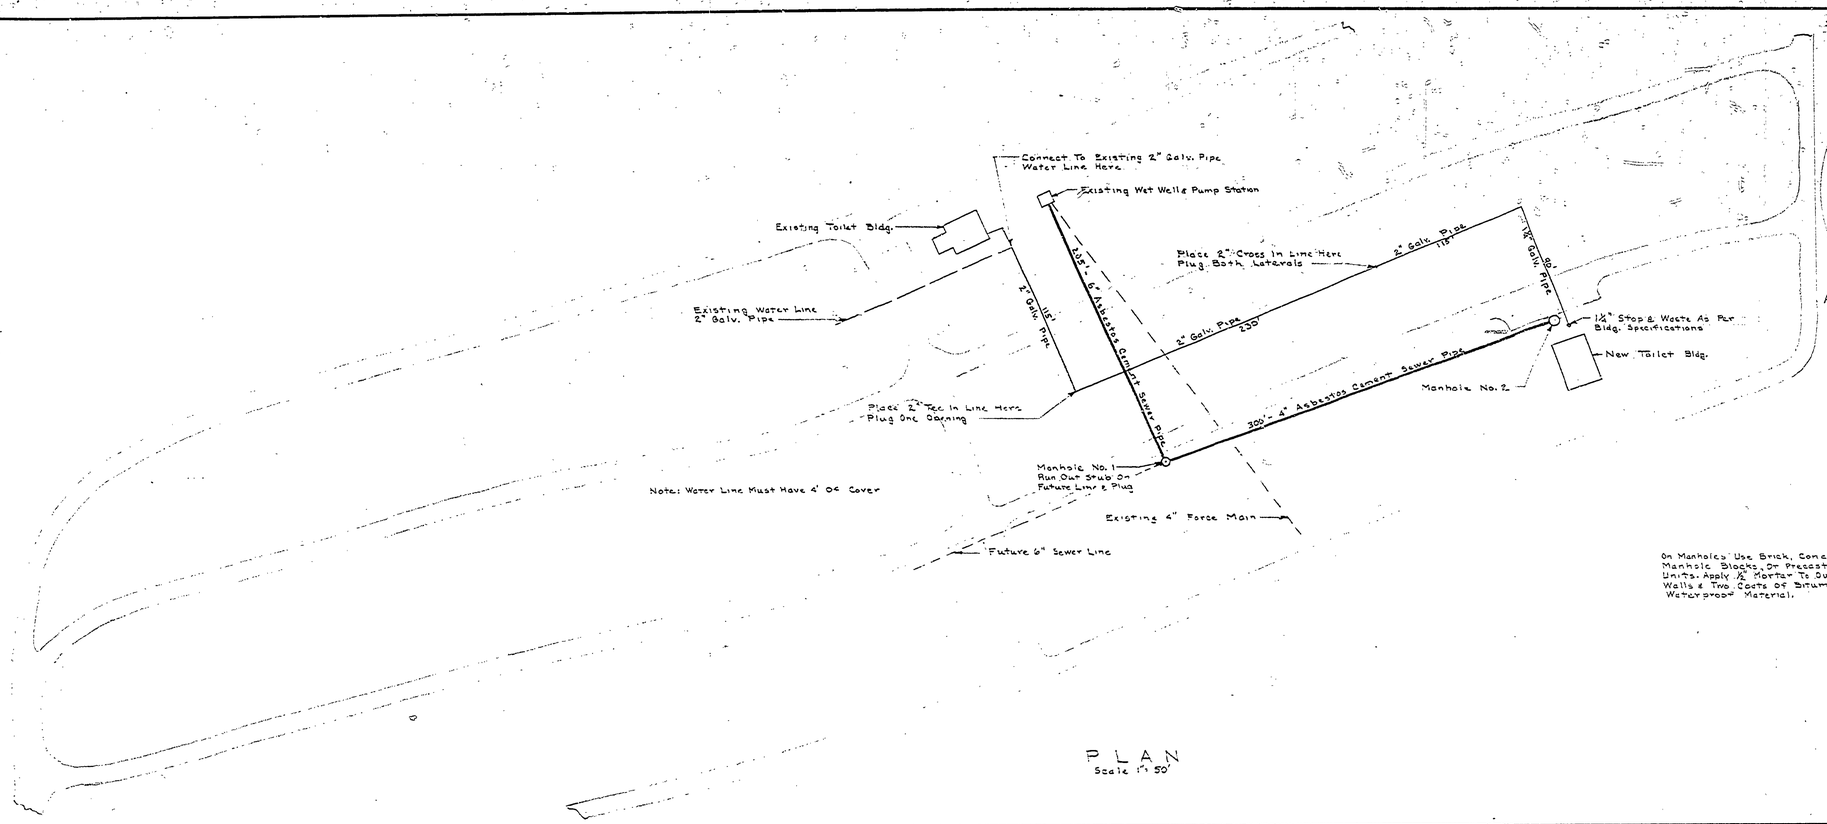

PLAN
Scale 1" = 50'

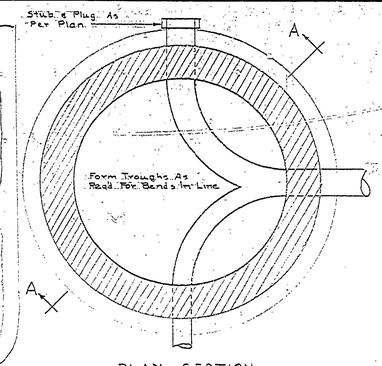

PLAN SECTION

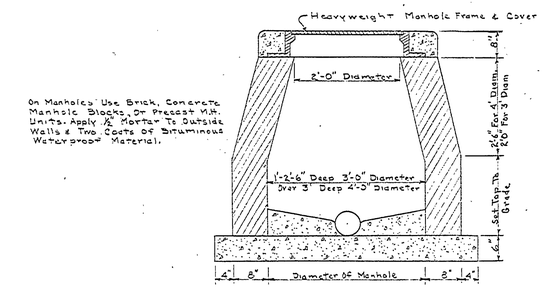

On Manholes Use Brick, Concrete Manhole Blocks, Or Precast Mfr. Units. Apply ½" Mortar To Outside Walls & Two Coats Of Bituminous Waterproof Material.

SECTION A-A

TYPICAL MANHOLE
Not To Scale

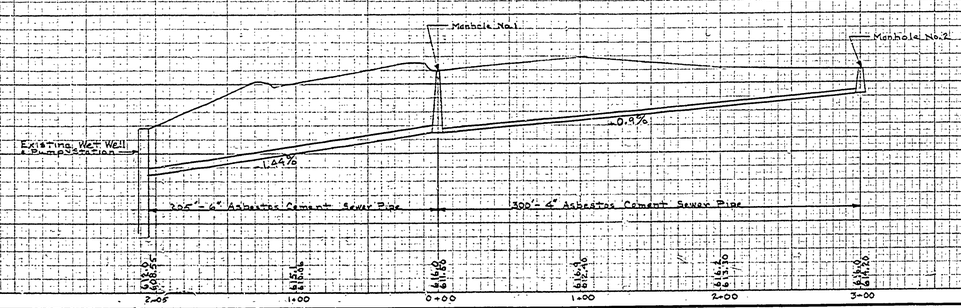

SEWER LINE

DESIGNED BY B.H.G.	ARCHITECTURAL	12 Apr. 60	
DRAWN BY B.H.G.	ENGINEERING	25 Aug. 60	
CHECKED BY E.J.P.	LANDSCAPE	15 Aug. 60	

REVIEWED — DATE

APPROVED — DATE
Chief, Engineering Division — 8-25-60
Chief, Parks Division — 25 Aug. 60
Director, Department of Conservation — 8-25-60

NO.	DATE	BY
1		
2		
3		
4		
5		
6		

REVISIONS

DATE	BY

MICHIGAN
DEPARTMENT OF CONSERVATION
PARKS AND RECREATION DIVISION

BRIMLEY STATE PARK
WATER AND SEWAGE CONNECTIONS FOR TOILET AND SHOWER BLD'G. NO. 6
Scale: Hor. 1" = 50' Ver. 1" = 5'

SHEET NO. 1 OF 1

PLAN NO. E-114 A

COMMERCIAL BLUEPRINT SERVICE, LANSING