IR-1636 COMMERCIAL BLUEPRINT SERVICE 906 1-74 37689+

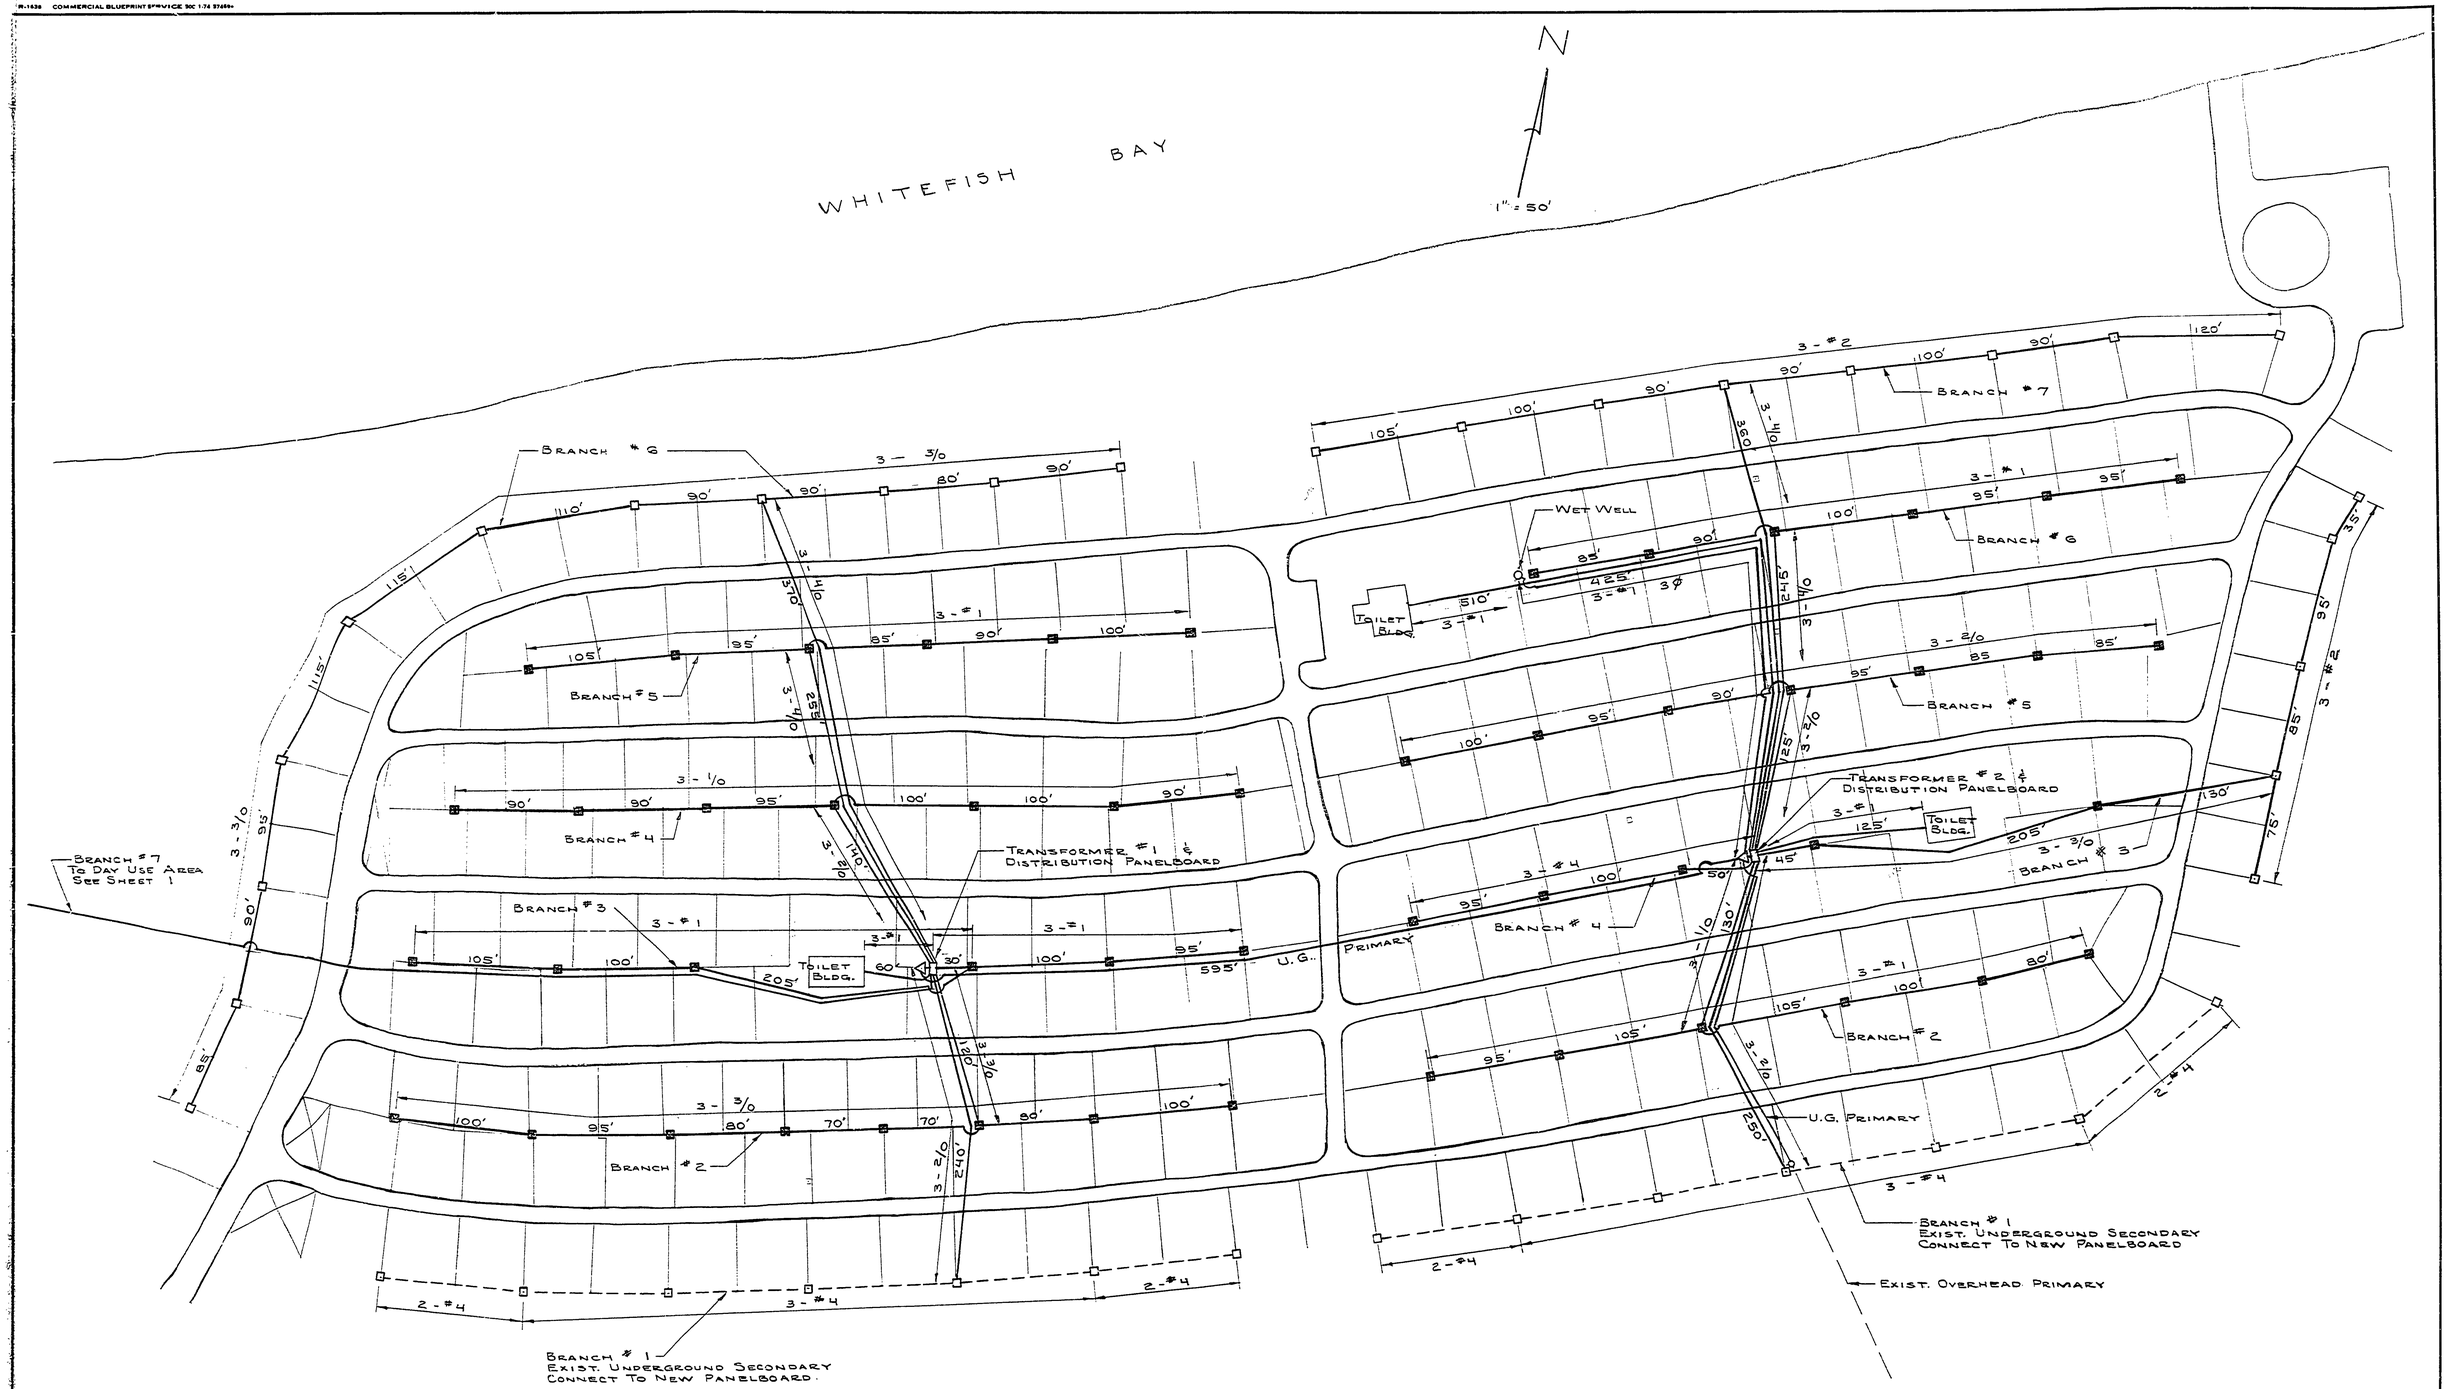

SURVEYED BY		DRAWN BY J. YPMA	Feb. '75	NO.	DATE	BY	REVISIONS	NO.	DATE	BY	REVISIONS	MICHIGAN DEPARTMENT OF NATURAL RESOURCES	UNDERGROUND ELECTRICAL DISTRIBUTION SYSTEM
DESIGNED BY R. H. MERRILL	Feb. '75	CHECKED BY		1.				3.					SHEET TITLE
DATE			DATE	2.				4.					

BRIMLEY STATE PARK
AREA OR PARK
Underground Electrical Distribution System
PROJECT

PROJECT NO. 24-1637
SHEET 2 OF 2
PLAN NO. E-119